
0 2 4 6 10 20m

Scale 1:200

N

DRIVEWAY TO BE WIDENED TO INCREASE VISIBILITY AND PROVIDE 1 ADDITIONAL PARKING SPACE

ALL EXISTING GROUND LEVELS TO REMAIN UNALTERED

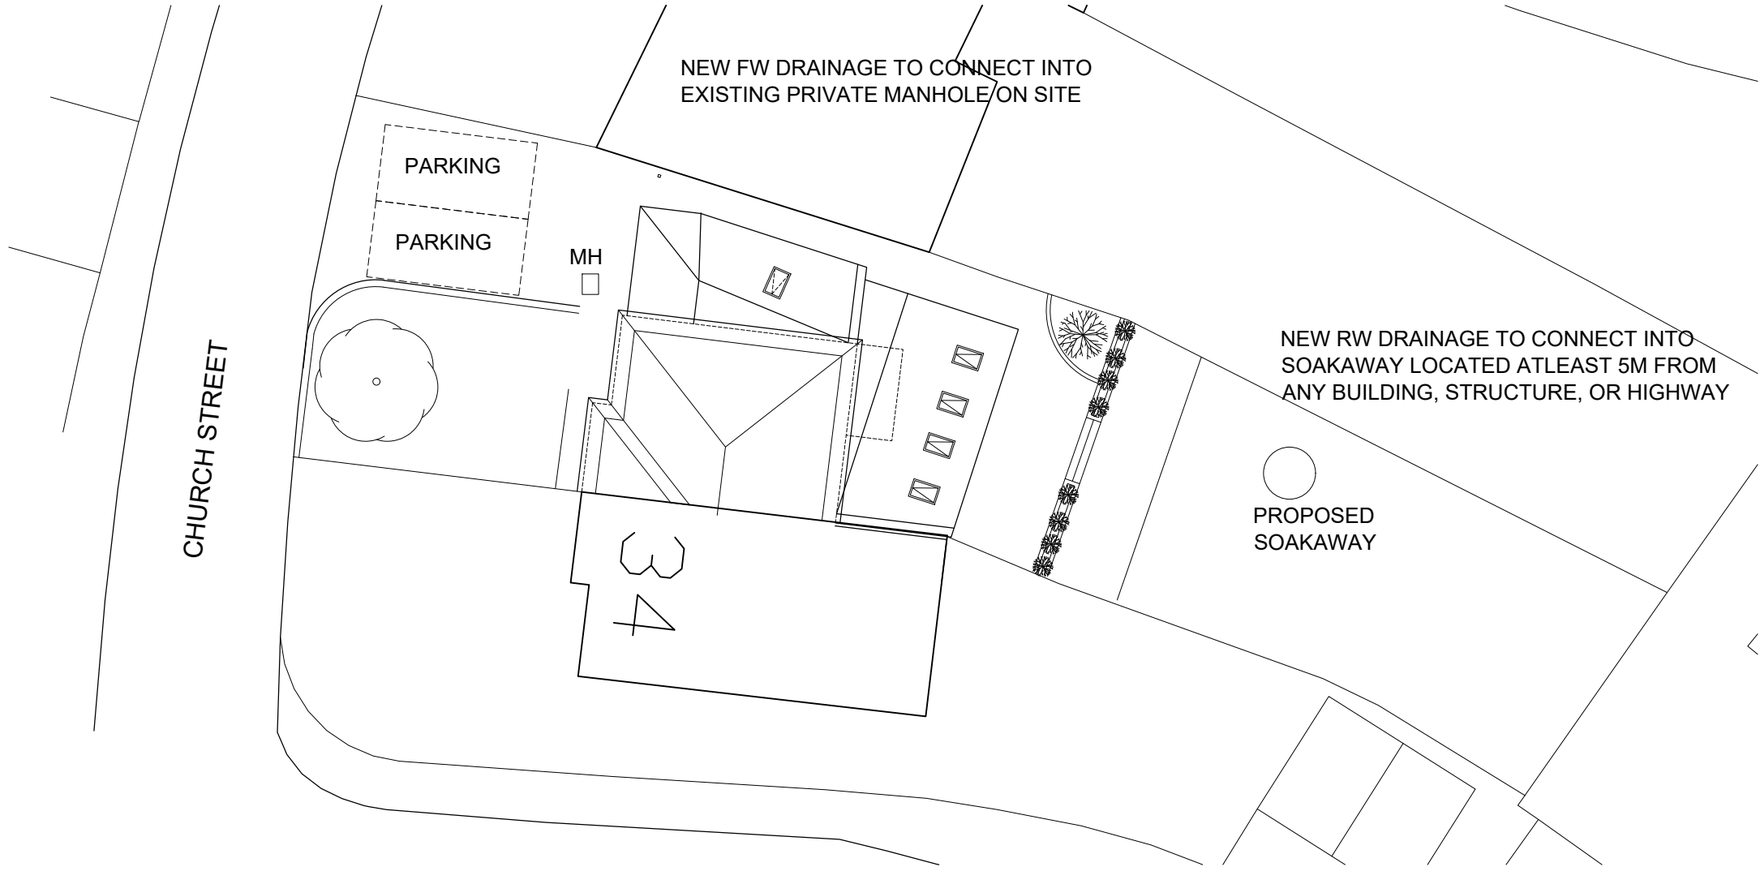

PROPOSED SITE PLAN
SCALE 1:200 @ A3

ink ARCHITECTURE

36 CHURCH STREET, WESTBURY, BA13 3BZ
SINGLE STOREY SIDE & REAR EXTENSION
PROPOSED SITE PLAN @ 1:200
DWG No. **0315 PL03**