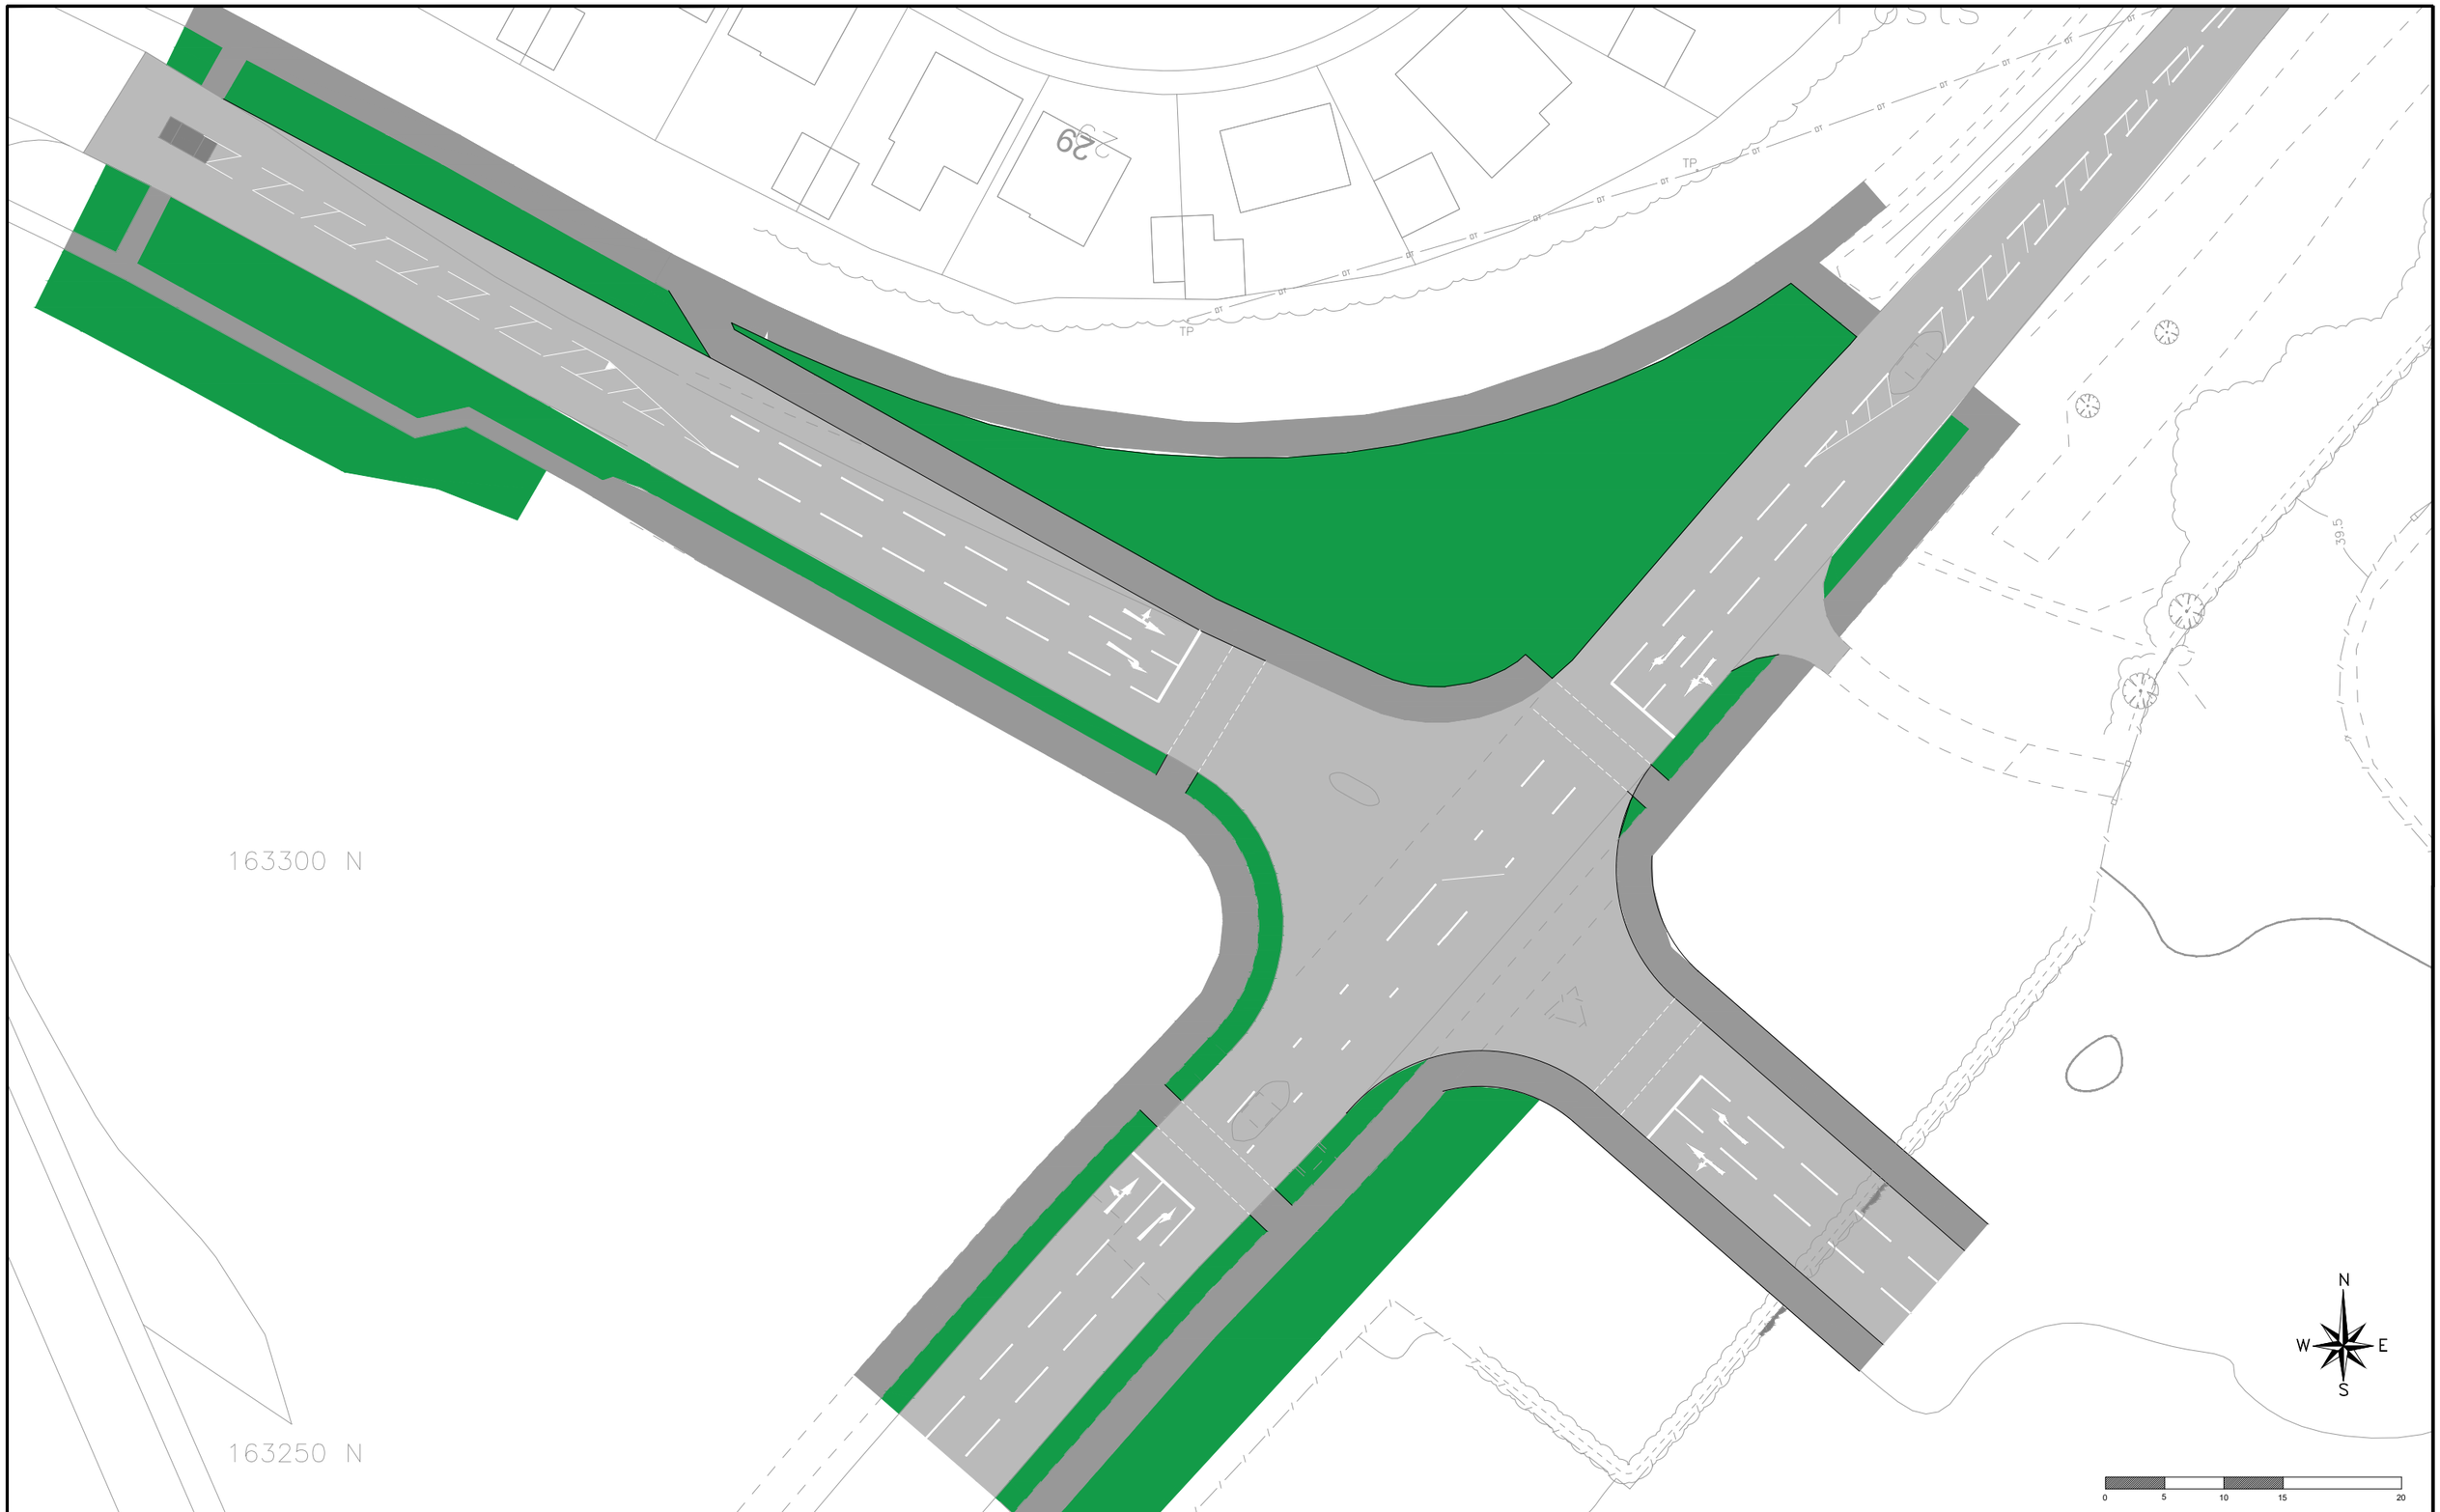


Based upon the ORDNANCE SURVEY MAPS with the permission of
THE CONTROLLER OF HER MAJESTY'S STATIONERY OFFICE
© Crown Copyright AL 100030412

© David Tucker Associates

REV	DESCRIPTION	DRAWN	INITIALS	DATE

DTA
Transport Planning Consultants

Forester House, Doctors Lane,
Henley in Arden,
Warwickshire B95 5AW
Tel: +44(0)1564 793598
Fax: +44(0)1564 793983
www.dtatransportation.co.uk

JOB TITLE	CLIENT
Land at Eastern Way	Catesby Estates

DRAWING TITLE

Proposed Site Access

Southern Signals

SCALE	DRAWN BY	DATE	DRAWING No	REVISION
1:500@A3	BP	Aug 23	18507-03-2	A