
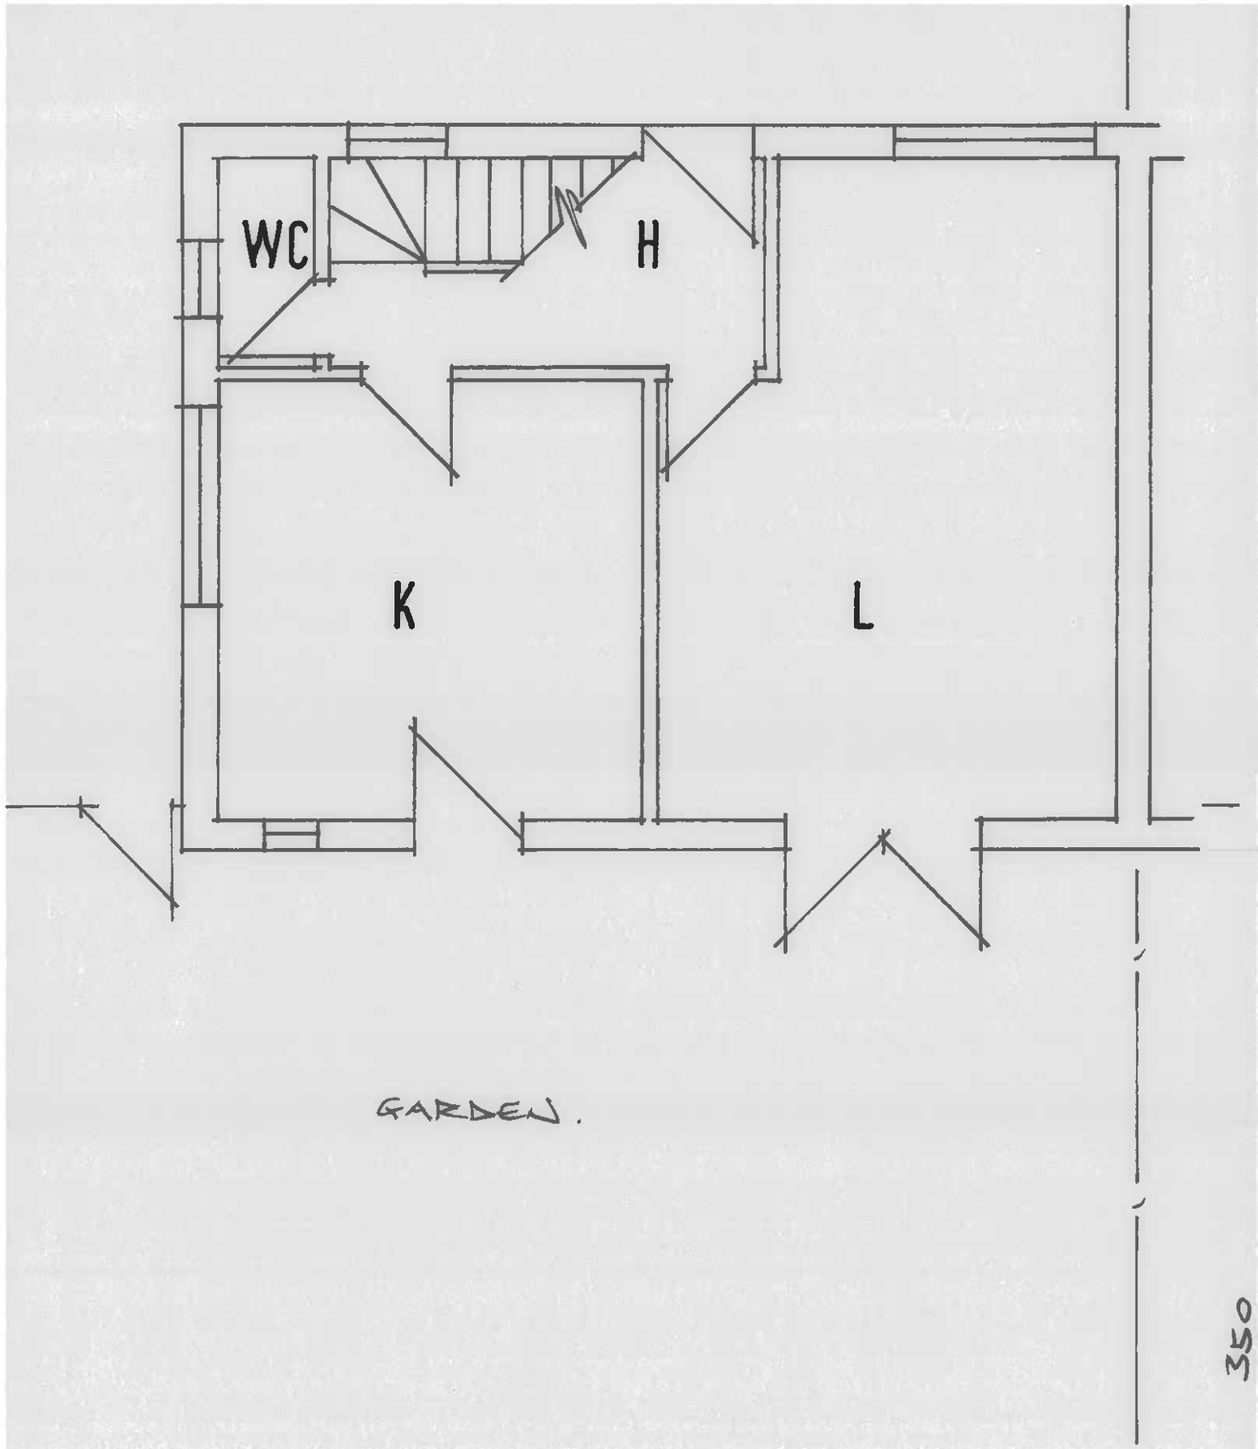


EXISTING GROUND FLOOR

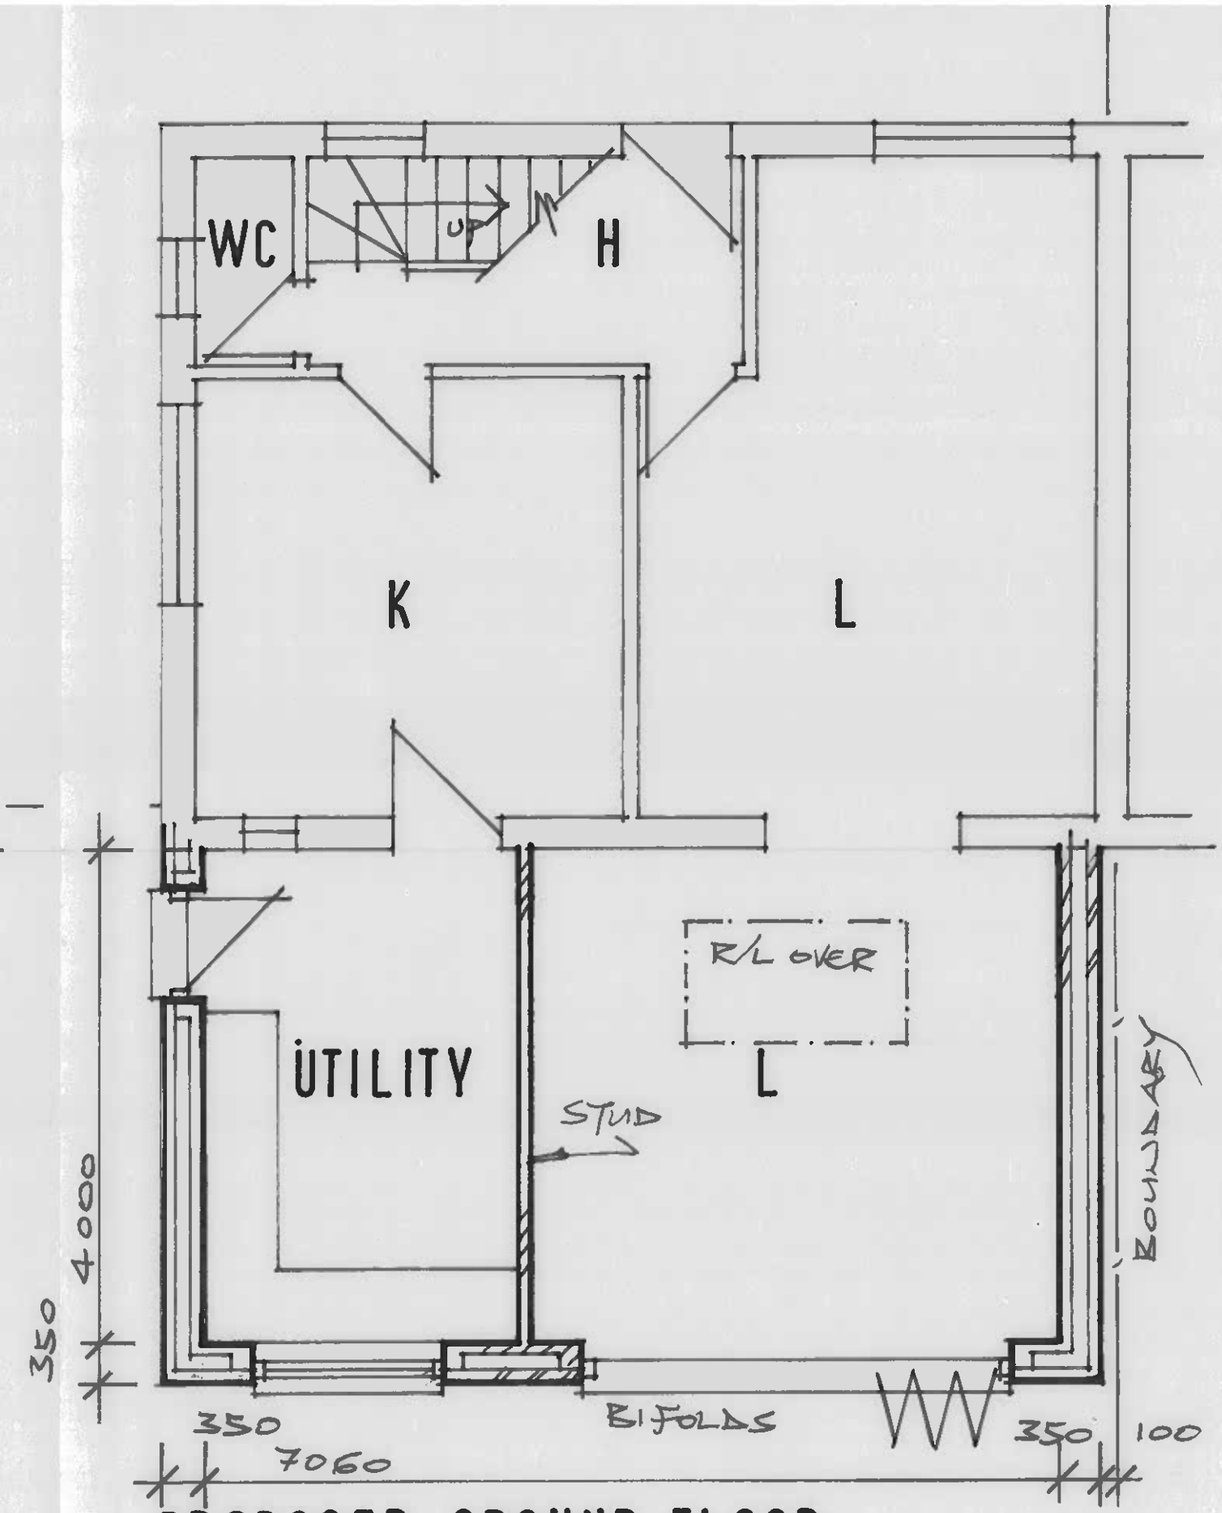

PROPOSED GROUND FLOOR

23 JOHN GAY ROAD, AMESBURY

1:50 AMG 2023

0 1 2 3 4 5m @ A3