


SOUTH-WEST ELEVATION


Note north-west elevation unaltered so not included




SOUTH-EAST ELEVATION

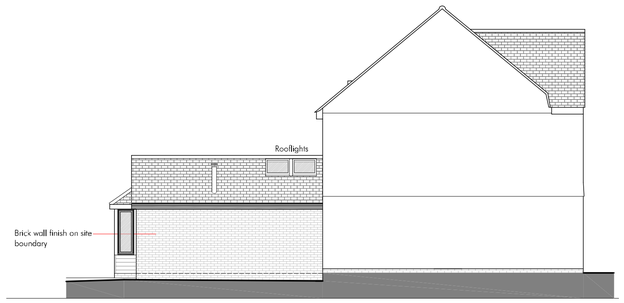



NORTH-EAST ELEVATION

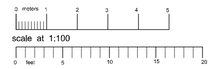

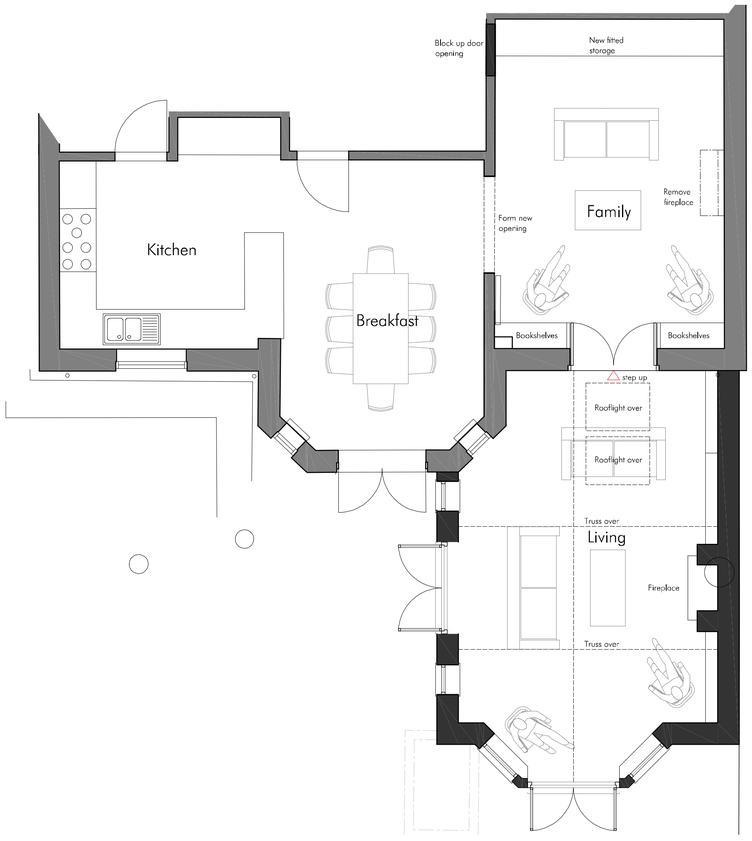

GROUND FLOOR PLAN @ 1:50

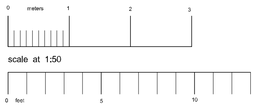

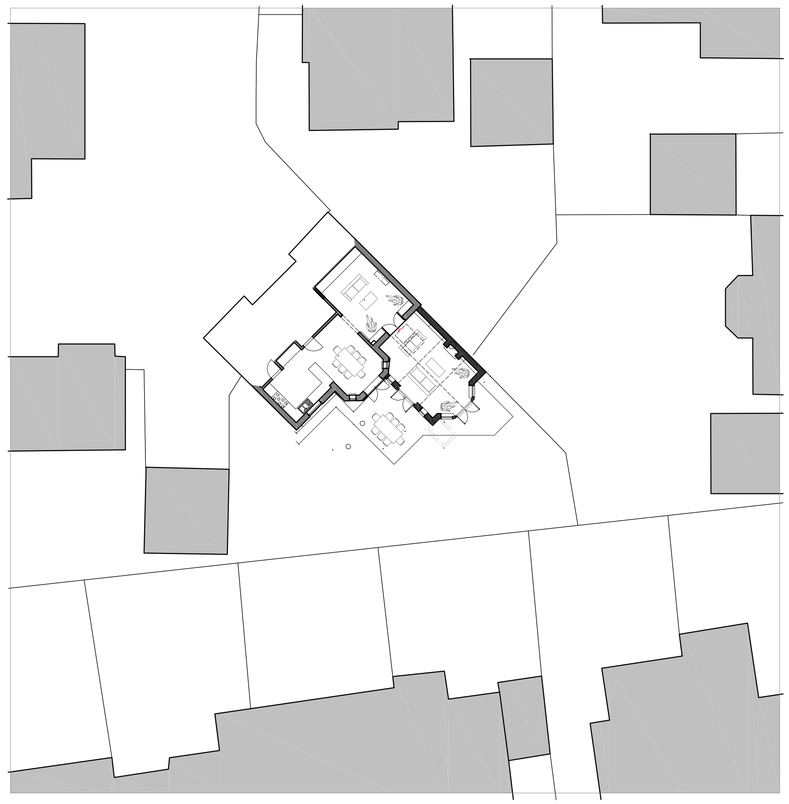

SITE PLAN @ 1:200



RIBA Chartered Practice

This drawing is the Copyright of PKA Architects Ltd
Registered in England and Wales No 8605083.
Do not rely on Scaled Dimensions- work to figured dimensions only. If in doubt - Ask
All dimensions to be checked on site by contractor
Work to existing building features where appropriate
Any OS copyright data on this drawing is reproduced under licence

The Green Register of Construction Professionals

FILE PATH C:\Users\peter\PKA Architects Ltd\TEAM PKA - Documents\Current Projects\2073-Parker Rowde\05- Planning\Planning dd-mm-yy\2073-Planning1.dwg

DATE PRINTED Wednesday, 16 August, 2023

REVISIONS

CLIENT Mr. S. Parker

JOB No. 4 Scholars park, Rowde, Devizes, Wiltshire

DRAWN mc DATE 16-08-2023 SCALE 1:50, 1:100, 1:200

TITLE House as proposed

DRAWING No. P1- 2073-Planning1.dwg

STATUS ISSUED FOR PLANNING APPLICATION

PKA ARCHITECTS
PKA Architects Ltd
Featherbrook, Whistley Road, Potterne, Devizes, Wiltshire. SN10 5TD
tel 01380-725688 peter@pka-architects.com www.pka-architects.com
RIBA CHARTERED PRACTICE