

Ash Hill Barn - New Dwelling

This drawing is copyright and is not to be reproduced. The contractor will be held responsible for the accuracy of works involving the setting out and checking of all dimensions on the drawing and on site. Dimensions must not be scaled from this drawing.
Unless for planning purposes

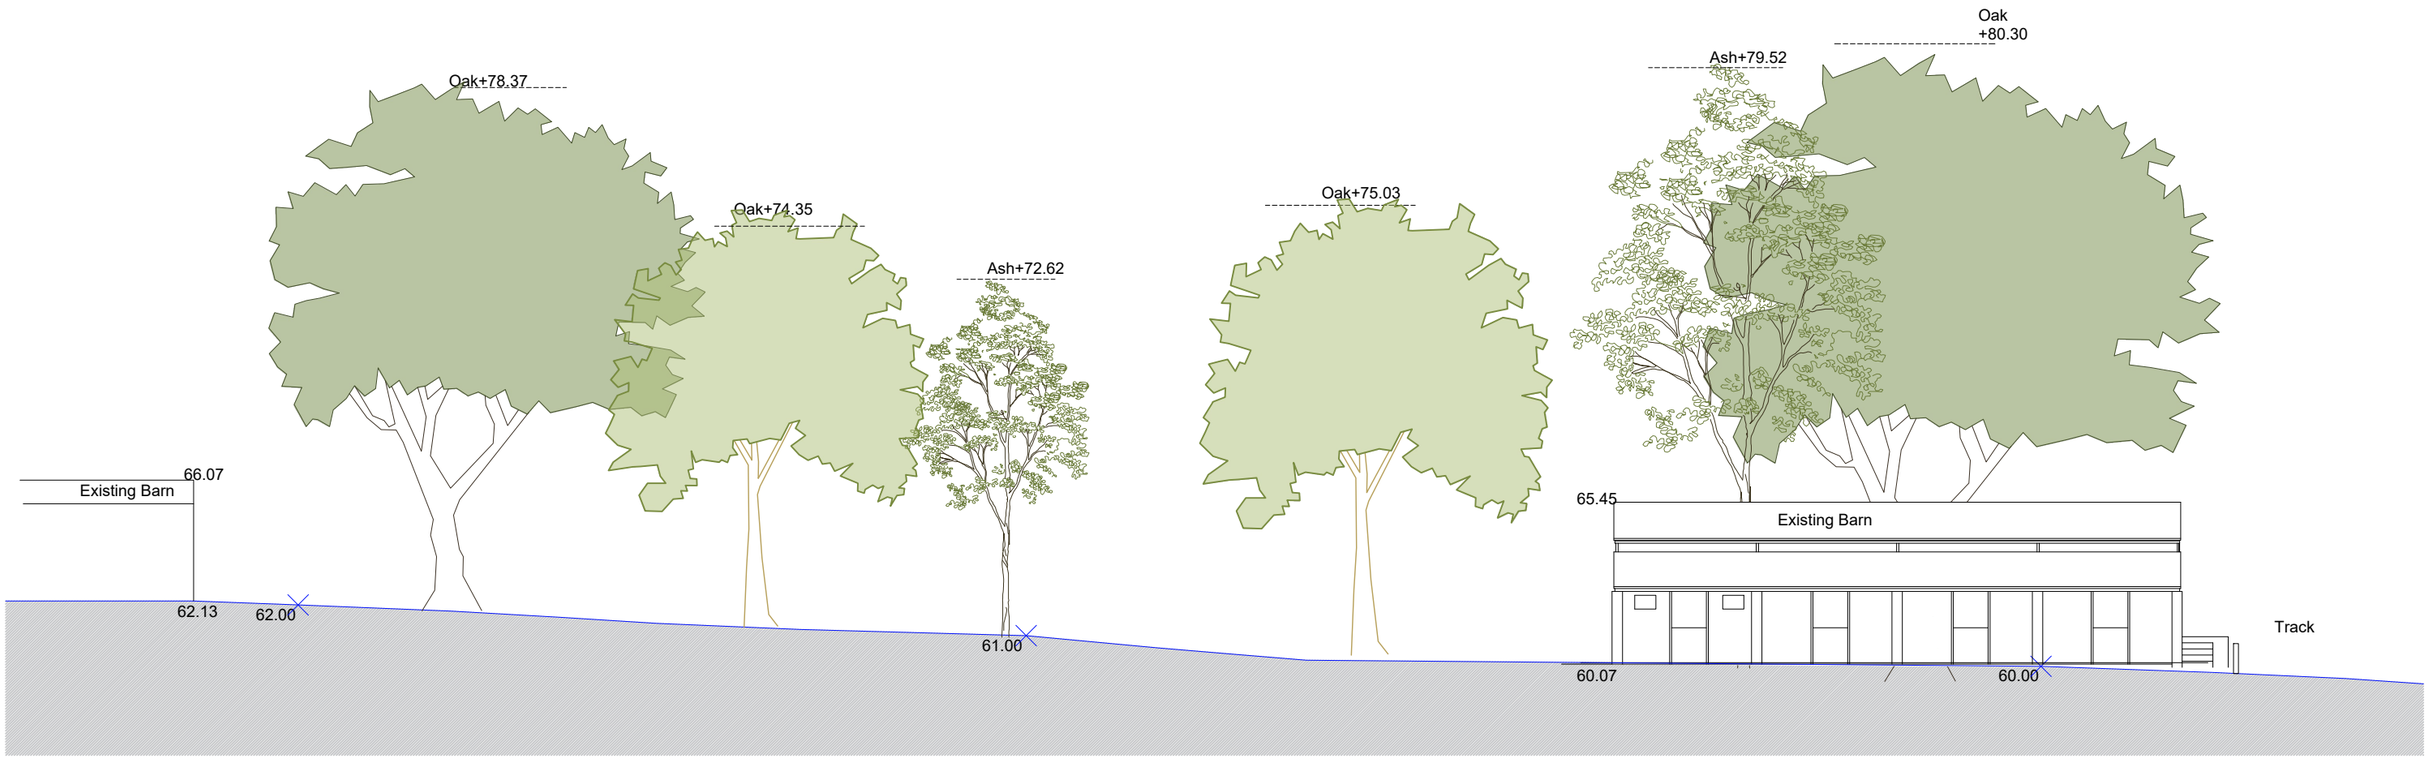

Existing site section A-A @ 1:200

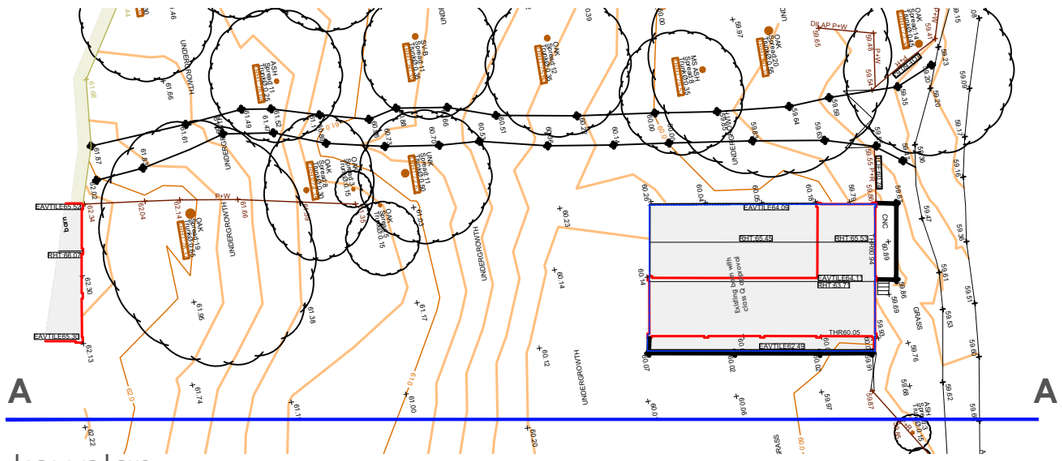

key plan

1:200
0 1 2 3 4 5 6 7 8 9 10

Client: Mr D Gillam		**Planning**	
Project: Ash Hill Barn, Bunny Lane, Sherfield English, Romsey, SO51 6FU		Drawing No: **392-02-011**	Revision:
Title: Existing site section	Drawn: nb Check:	Scale: 1:200 @a3	First Issue: Aug 2023

birch architects
Lambourne, Grove Lane, Redlynch, Salisbury, Wilts, SP5 2NR
T: +44 (0)1725 510407
e: info@bircharchitects.co.uk