From: Georgia Turner <Georgia.Turner@wessexwater.co.uk>
Sent: Monday, August 21, 2023 2:06 PM
To: Developmentmanagement <Developmentmanagement@wiltshire.gov.uk>
Subject: WW PLN Resp PL51414 Brookside Cottage, High Street, Salisbury, SP3 5JL PL/2023/04853

OUR REF: PL51414

Thank you for the consultation in respect of the above. Please find attached a map showing the approximate location of our services near the site.

Wessex Water has no objections to this application and can advise the following:

New drainage and water supply connections

Your builder and plumber should explain how your existing arrangements may be altered to accommodate any new water supply or disposal requirements. If your proposals require new connections to the public foul sewer and public water mains, notes and application forms can be found here.

What to do with rainwater from new driveways and roofs

Rainwater running off new driveways and roofs will require consideration to provide the best solution for the local environment. Rainwater may already connect to our existing foul or surface water networks. If you or your builder believe rainwater connects to the foul water network this should be disconnected and an alternative method of disposal considered; soakaways where possible or connection to a watercourse or surface water sewer. Rainwater flows from hard surfaces running via pipes outside of your property boundary should not be permitted to increase once your extension is built and be reduced, where possible, to reduce local flood risk. This can be achieved by soakaway (where ground conditions are suitable) or slowing flows down within your property boundary with the use of rain butts, permeable paving and rain gardens.

What to do if there is a public sewer or water main close to the proposed extension

According to our records there are no recorded public sewers or water mains within the immediate proximity of the development site. Information on this plan is provided for identification purposes only and no warranty as to its accuracy or completeness is given or implied. Please review the disclaimer on the plan for additional information.

Our sewer protection team can provide guidance on how to locate the sewer, assess the condition of the sewer, renovate where necessary and advise any extension foundation requirements. An application fee is payable and extra costs are occasionally required if, for instance a manhole requires relocating because of proposals.

If your structure requires Building Regulations, the appointed Building Control Officer or Private Inspector for the site will need to view and approve the new foundations & you should discuss the proximity of the public sewer with them.

Further information can be found on Wessex Water's website
https://www.wessexwater.co.uk/services/building-and-developing

Planning Liaison

Georgia Turner
Planning Liaison Technician

Wessex Water
Claverton Down Bath BA2 7WW
wessexwater.co.uk


These comments are based upon known circumstances prevailing at the time of writing. A review of the contents of this email is required where 18 months or more have elapsed since issue. Please email review requests to planning.liaison@wessexwater.co.uk

---

This email is confidential. If you are not the intended recipient, you must not copy, distribute, disclose or use the information contained in it. If you have received this communication in error, please tell us immediately by return email and then delete the email and any copies of it from your computer system. Thank you.

Wessex Water Services Limited, Registered in England No 2366648. Registered Office – Wessex Water Operations Centre, Claverton Down Road, Claverton Down, Bath, BA2 7WW

PL/2023/04853

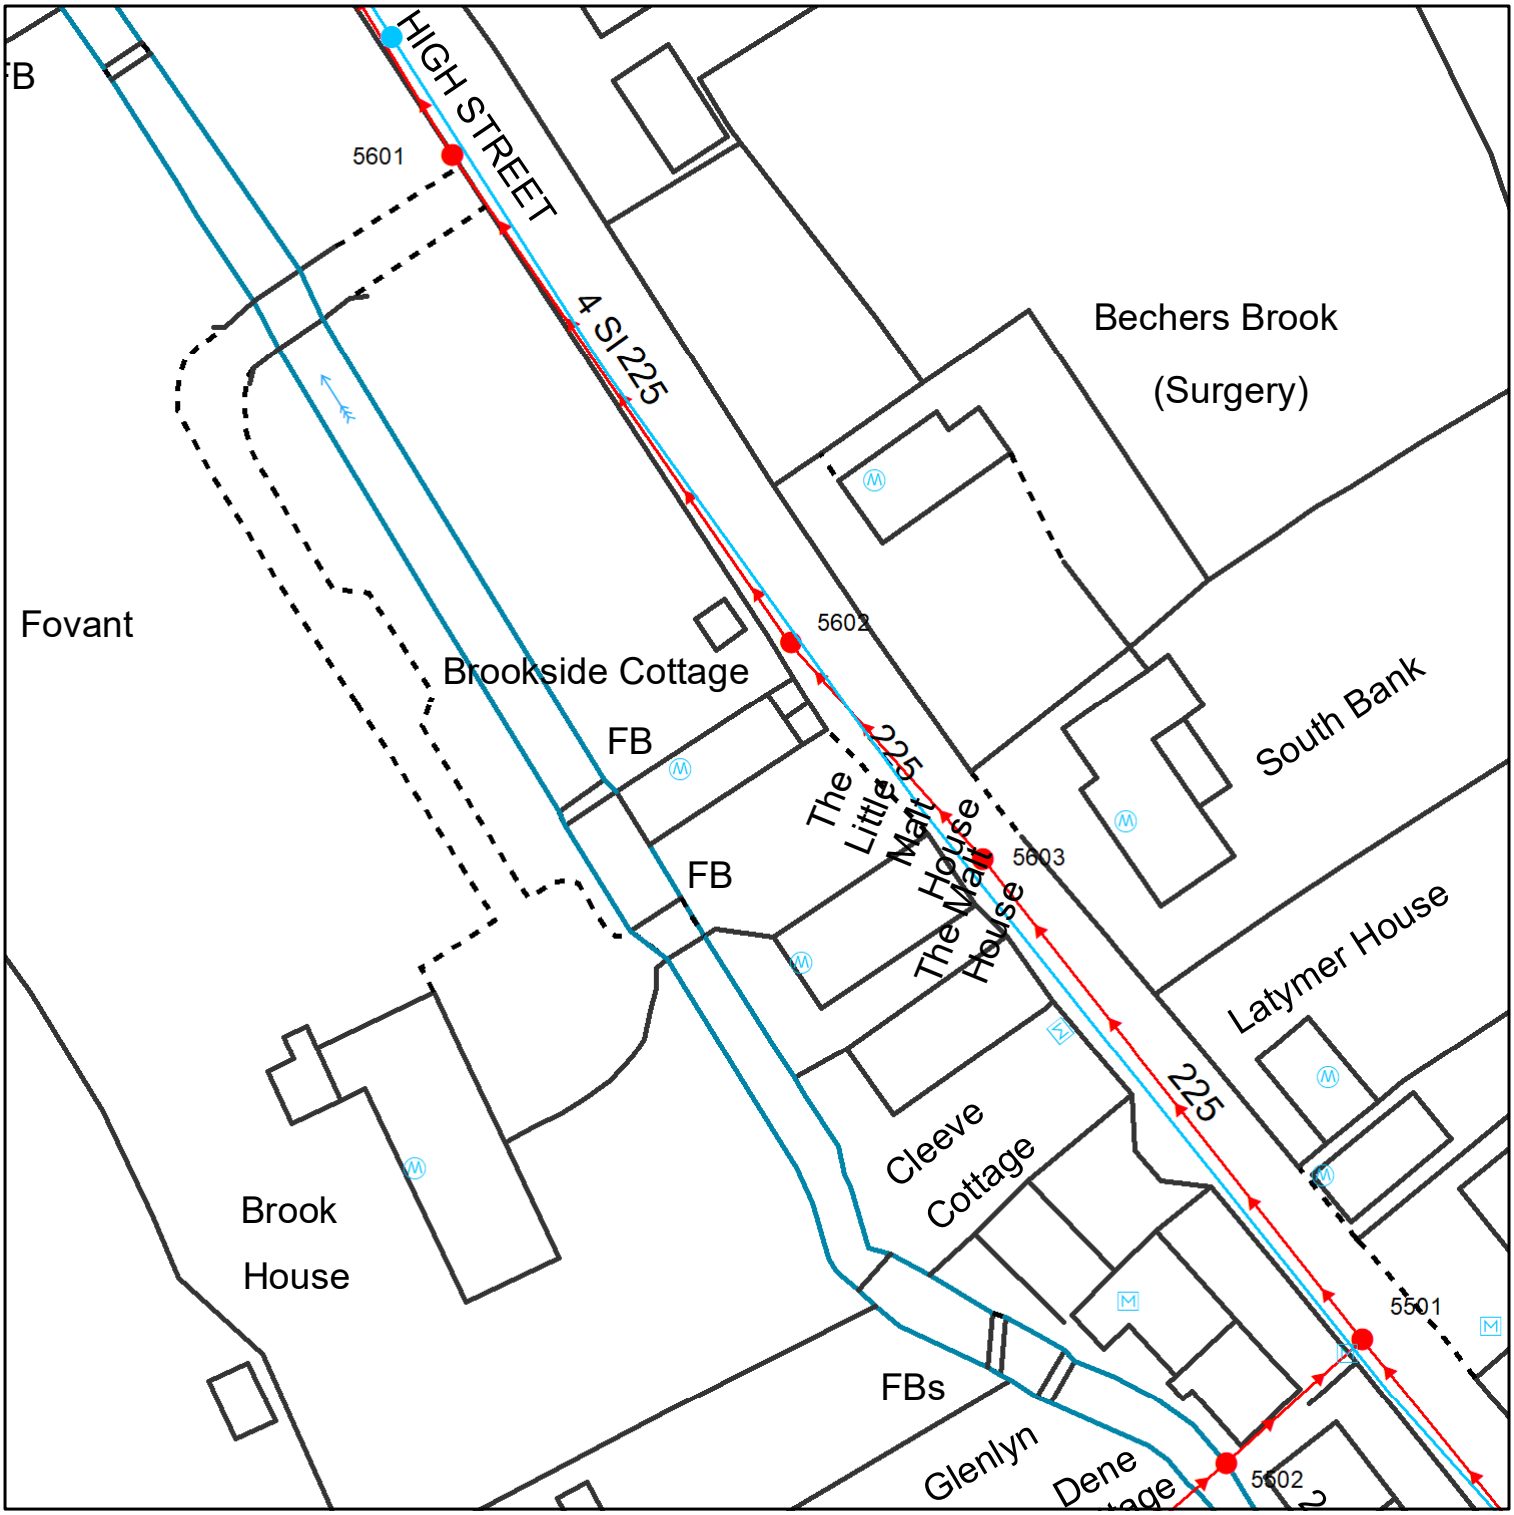

Reproduced from the Ordnance Survey map by permission on behalf of the Controller of Her Majesty's Stationery Office © Crown Copyright . Licence 100019539.

WATER MAINS
- Distribution Main
- Washout Main
- Raw Water Main
- Abandoned Main
- Private Main

SITES
- Source
- Reservoir
- Pump
- Treatment Works

FITTINGS
- Valve - Open
- Valve - Closed
- Fire Hydrant
- Pressure Reducing Valve
- Meter

SEWERS — PUBLIC / PRIVATE / SECTION 104
- Foul
- Surface
- Combined
- Abandoned

OTHER WESSEX PIPES
- Rising Mains
- Standby Rising Mains
- Effluent Disposal (EDM)
- Overflow
- Syphon (S)

NON-WESSEX / UNKNOWN
- Private Rising Mains
- Culverted Watercourse (CW)
- Highway Drain (H)
- Use Unknown (?)
- Status Unknown (SU)

Colours generally indicate the use of the sewer/drain (i.e Red - Foul, Dark Blue - Surface, Magenta - Combined/Dual Use, Light Green - Highway Drain, Mid Green - Overflow) styles of line are shown on the key in sample/typical colours.

STRUCTURES
- Manhole - Foul
- Manhole - Surface
- Manhole - Combined
- Outfall
- Inlet
- Lamphole
- Bifurcation - Foul
- Bifurcation - Surface
- Bifurcation - Combined
- Combined Sewage Overflow
- Pumping Station - Surface
- Pumping Stn - Foul/Combined
- Gully
- Vent Column
- Rodding Eye
- Catchpit
- Flushing Chamber
- Soakaway
- Non Return Valve
- Washout
- Air Valve
- Hatch Box

OTHER STRUCTURES
- Attenuation Tank
- Storage Tank
- Chamber
- Tunnel
- Interceptor

Information in this plan is provided for identification purposes only. No warranty as to accuracy is given or implied. The precise route of pipe work may not exactly match that shown. Wessex Water does not accept liability for inaccuracies. Sewers and lateral drains adopted by Wessex Water under the Water Industry (Schemes for Adoption of Private Sewers) Regulations 2011 are to be plotted over time and may not yet be shown. In carrying out any works, you accept liability for the cost of any repairs to Wessex Water apparatus damaged as a result of your works. You are advised to commence excavations using hand tools only. Mechanical digging equipment should not be used until pipe work has been precisely located. If you are considering any form of building works and pipe work is shown within the boundary of your property or a property to be purchased (or very close by) a surveyor should plot its exact position prior to commencing works or purchase. Building over or near Wessex Water's apparatus is not normally permitted.

Wessex Water
YTL GROUP

Date: 21/08/2023, 14:03:54
Scale: 1:625
Centre: 400,550, 128,631