
DRAWINGS BASED ON TOPOGRAPHY & SITE BOUNDARY LIMITS INFORMATION PROVIDED BY OTHERS, IF ONSITE DISCREPANCIES ARISE, BRING TO A HARLOW & SONS ATTETNTION IMMEDIATELY

IF IN DOUBT,ASK - DO NOT SCALE - CHECK ON SITE DIMENSIONS.
SITE DIMENSIONS TO BE CHECKED PRIOR TO START - DISCREPANCIES TO BE RAISED WITH A HARLOW & SON

All DIMENSIONS ARE TO STRUCTURAL ELEMENTS & NOT TO APPLIED FINISHES

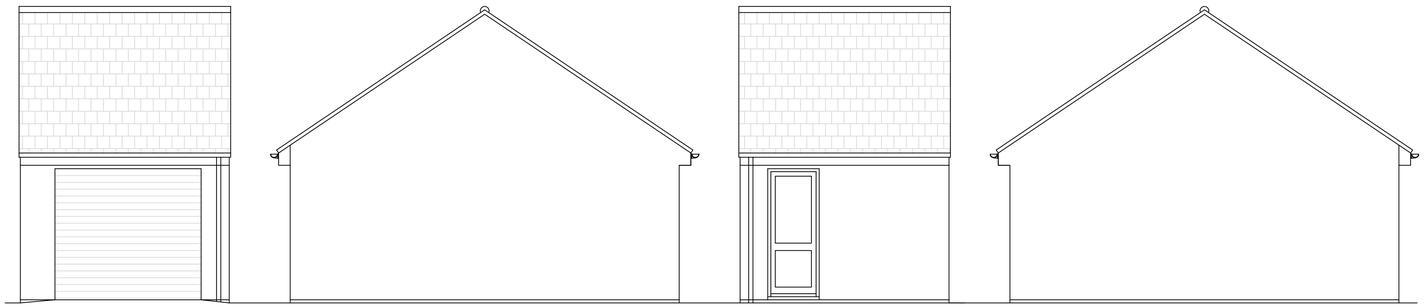


Existing Front (West) Elevation 1:50

Existing Side (North) Elevation 1:50

Existing Rear (East) Elevation 1:50

Existing Side (South) Elevation 1:50

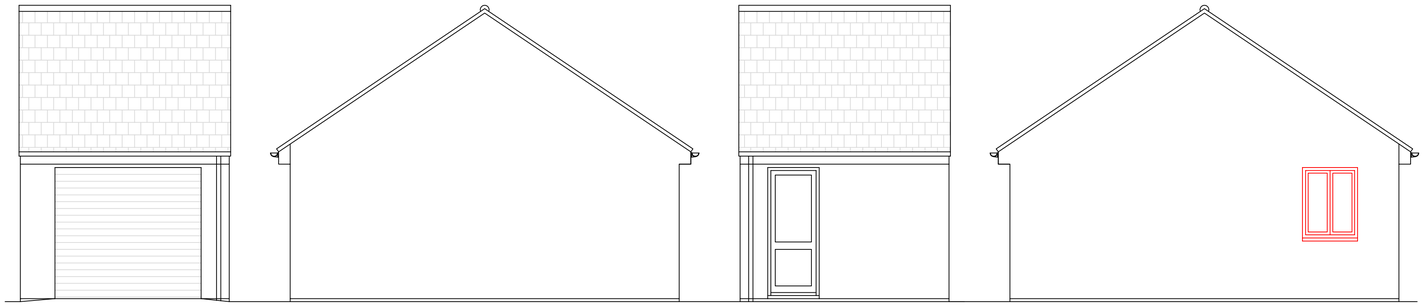


Proposed Front (West) Elevation 1:50


Proposed Side (North) Elevation 1:50


Proposed Rear (East) Elevation 1:50


Proposed Side (South) Elevation 1:50

Building Materials:-
Window:- Anthracite upvc

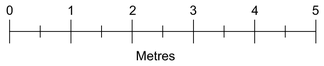

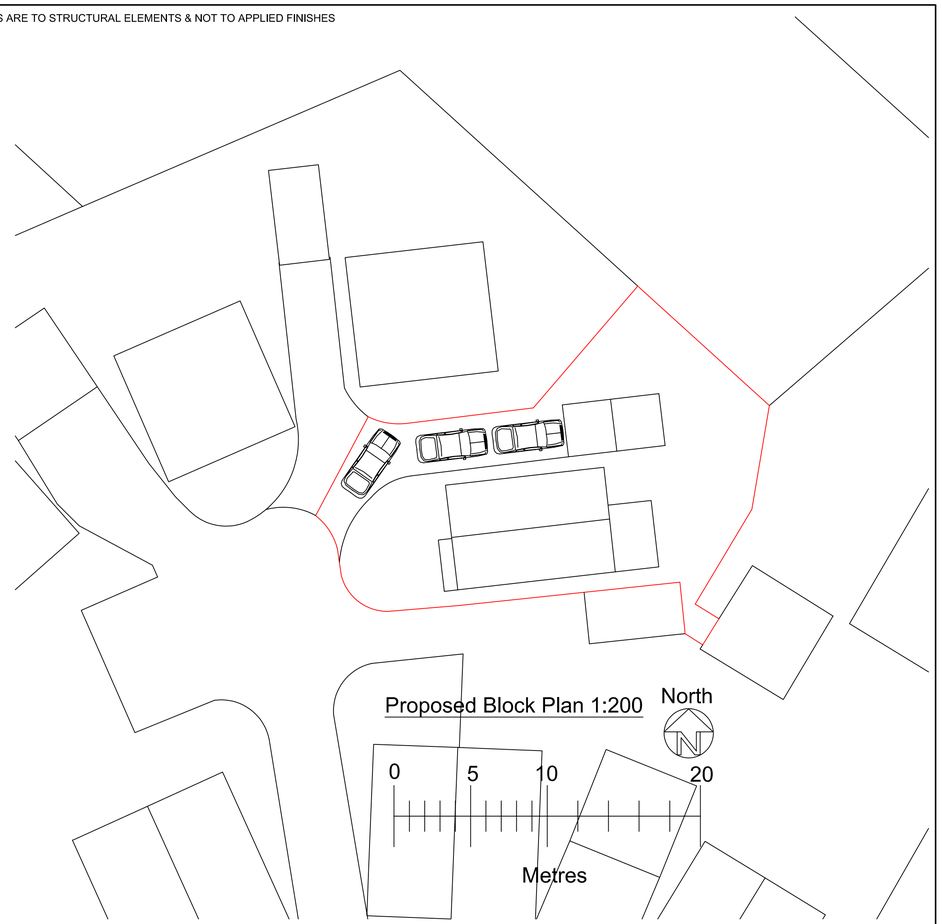

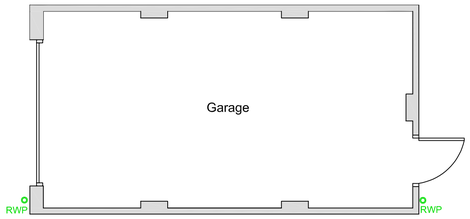

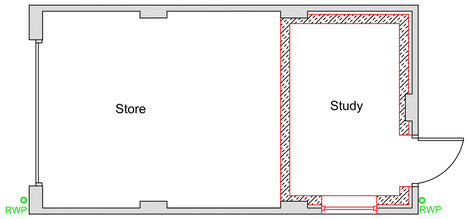

Existing Floor Plan 1:50




Proposed Floor Plan 1:50



Produced on 31 July 2023 from the Ordnance Survey National Geographic Database and incorporating surveyed revision available at this date.
This map shows the area bounded by 386983 152120,386283 152120,386283 152320,386983 152320,386983 152120
Crown copyright and database rights 2023 OS 100054135, Supplied by copla ltd trading as UKPlanningMaps.com a licensed Ordnance Survey partner (OS 100054135).
Data licence expires 31 July 2024, Unique plan reference: v4a/982878/1324713

Location Plan 1:1250

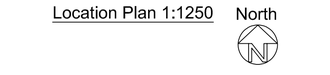

Drawn by	A Harlow & Son 01225 938329	
Proposed Garage Conversion for Mr & Mrs C Gill at 24 Roman Place Westbury Wiltshire BA13 4GH		
	A1 Papersize	
Scale	1:200, 1:50, 1:1250	Drawing No AH2023/45
Date	16th Aug 2023	Sheet 1 of 1

This drawing cannot be copied or given to third parties without the written permission of A Harlow & Son