
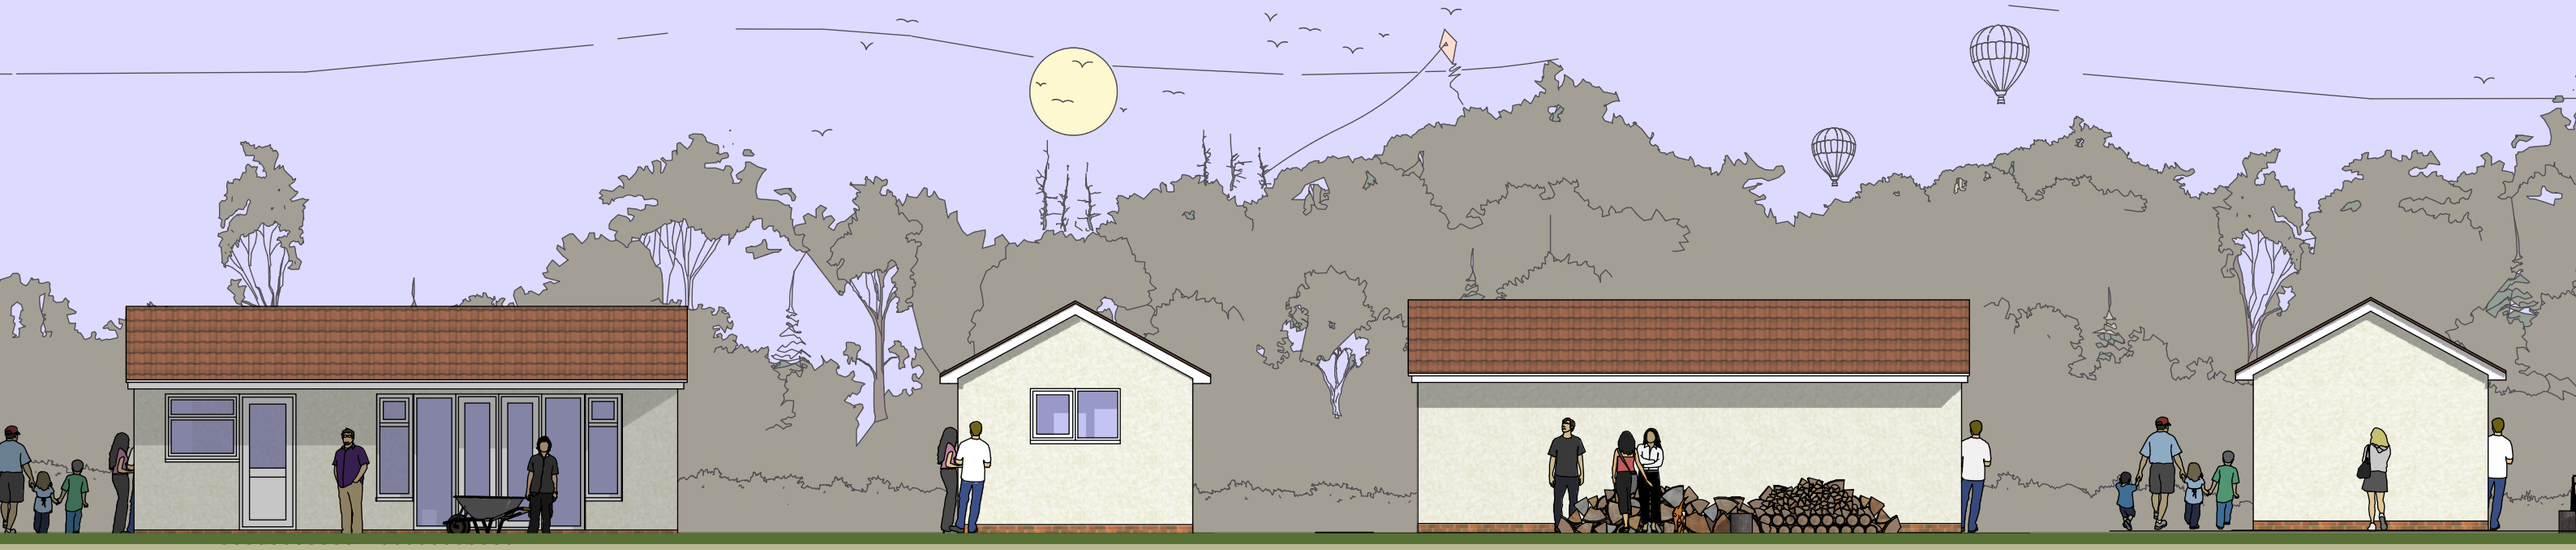


Proposed South Elev 1:100 Prop. West 1:100 Proposed North Elev 1:100 Prop. East 1:10

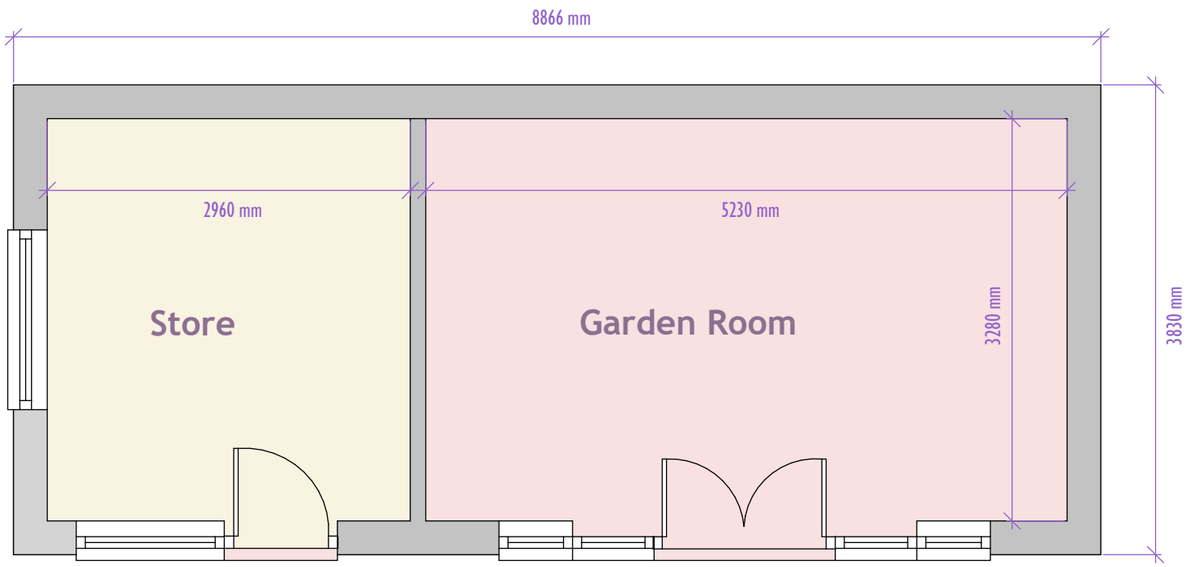

Ground Floor Plan 1:50

0 1m 2m 3m 5m

Scale Bar (A3 print out = 1 : 50 scale).

Materials to be used:


Roof: New Breckland brown colour double Roman concrete tiles to all elevations, 150mm overhang to all eaves and barges, black pvc Ogee/square flo gutters and downpipes.

Walls: All elevations in white render.

Windows/doors: Re-use existing doors and windows from ex. extension.

0 1m 2m 3m 4m 5m 6m 10m

Scale Bar (A3 print out = 1:100 scale).

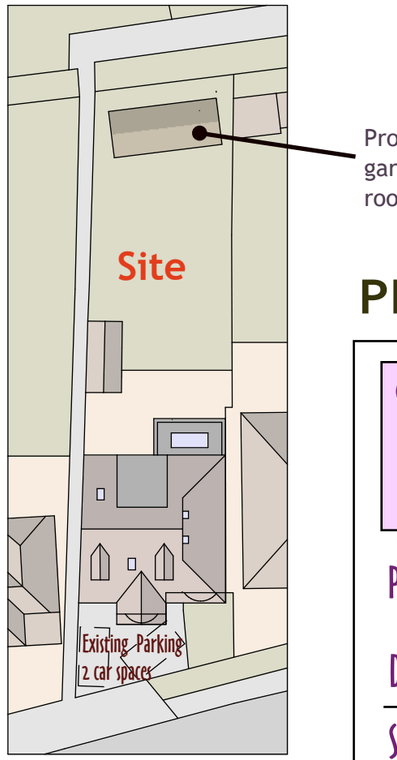


Proposed garden room

Block Plan 1:500

Scale Bar (A3 print out = 1: 500 scale).

0 5m 10m 15m 20m 30m

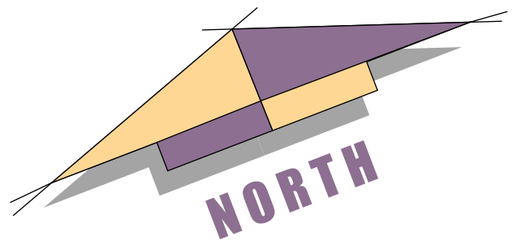

PROPOSED GARDEN ROOM

CHARLES MANNING
ARCHITECTURAL & PLANNING CONSULTANT
OFFICE 129, 8 THE BRIDGE, CHIPPENHAM, WILTS SN15 1EX.
TEL: 01249 652218 mob: 07976738504 email: mail@charlesmanning.co.uk.

PROJECT: PROPOSED SINGLE STOREY EXTENSIONS & ATTIC CONVERSION: 51 ROWDEN ROAD, CHIPPENHAM, WILTS.

DRAWING No:- 301 / RJM / 2023/ 4 REV DATE: JUL 2023

SCALES:- ELEVATIONS & FLOOR PLANS as shown

CHARLES MANNING, this drawing/design is COPYRIGHT and cannot be copied orused in anyway for the above project or similar ventures, by any means without the express permission of Charles Manning. Always use written measurements in preference to scaling, if in doubt ask,report any discrepancies & always use the latest approved plans by Local Authority.Consult on any design changes to the project, so amendents can be made.