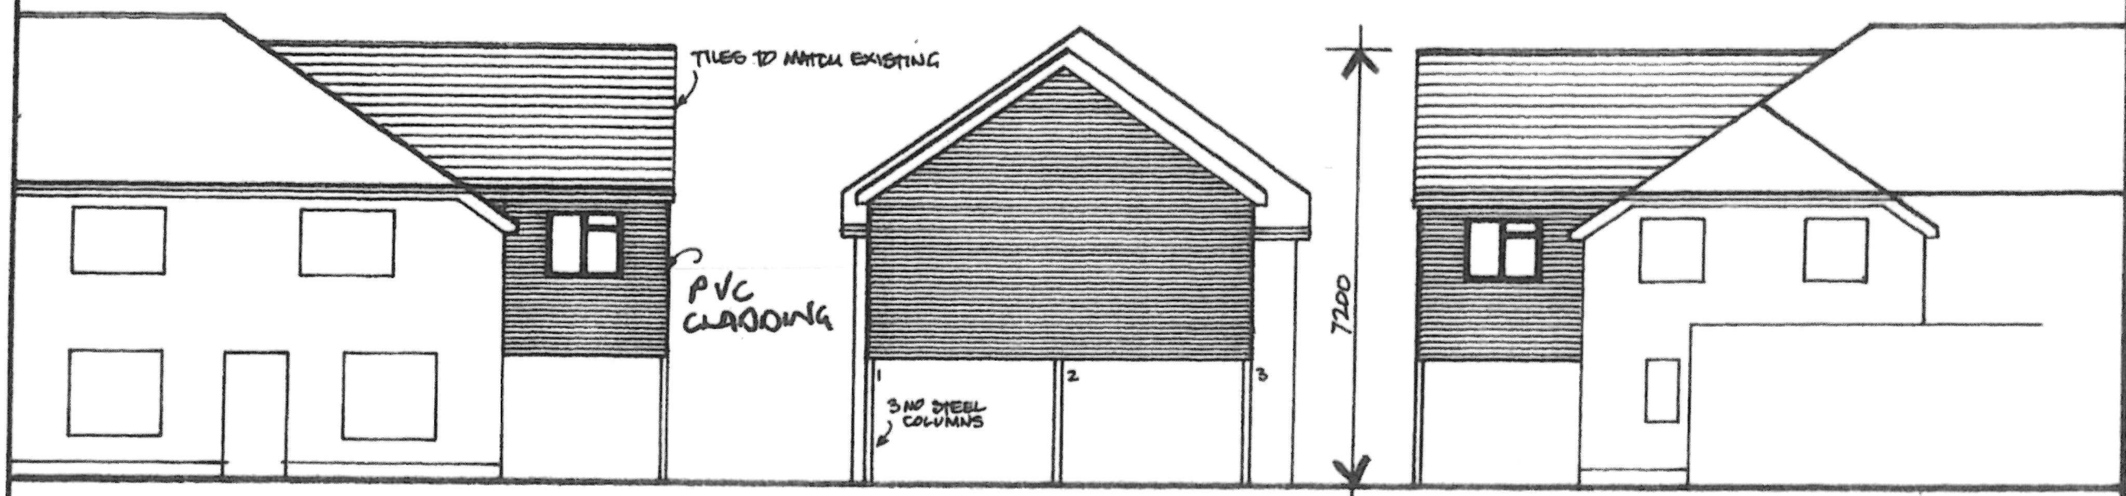

FRONT

SIDE

REAR

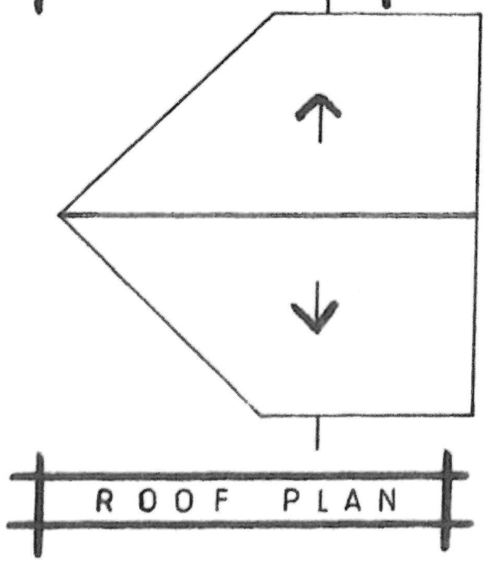

ROOF PLAN

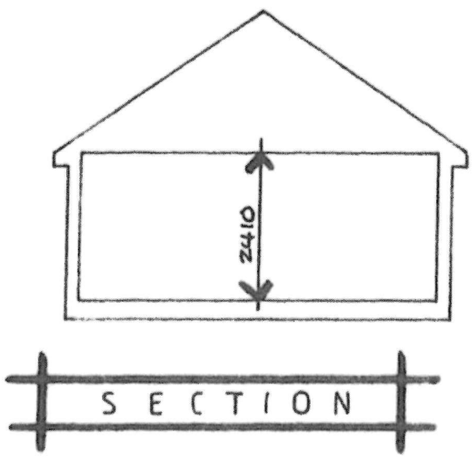

SECTION

REV.A

1 : 50 1 2

1 : 100 1 2 3 4

1 : 200 2 3 4 5 6 7 8

11 APR 2021

CLIENT
MR MRS BURGESS

SITE ADDRESS
49 NETHERHAMPTON RD
SALISBURY
SP2 8HD

PROJECT
F F EXTENSION

TITLE
ELEVATIONS
SECTION
ROOF PLAN

SCALE 1 : 100

DATE 18 03 21

DRG No. 21011 / 2

rachbritton@hotmail.com

SWIFT ARCHITECTURAL DESIGN

TEL 01722 323234