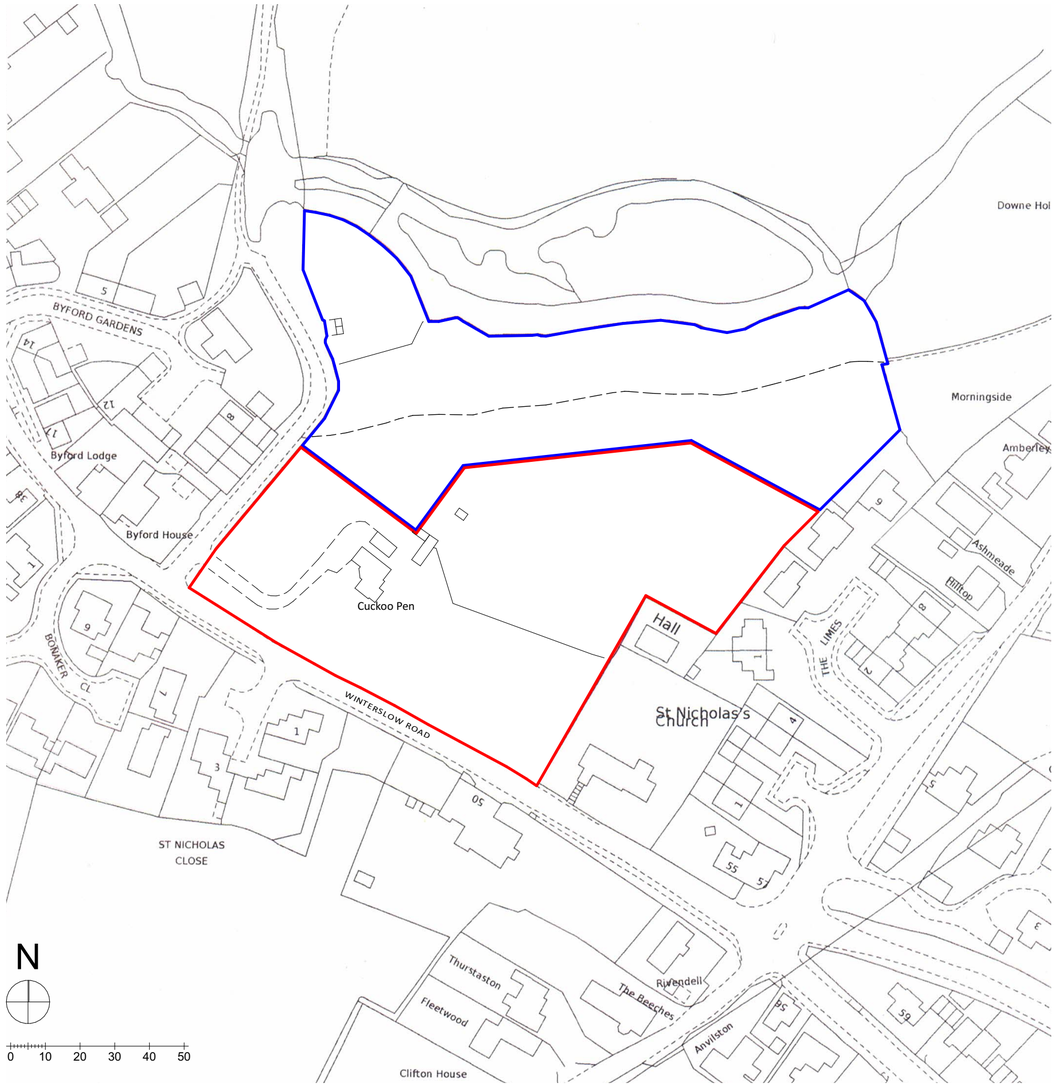


Location Plan
1:1250

DC Designs

development at:
Cuckoo Pen, Winterslow Road

Detail: CkP_2301 Location Plan

Scale: 1:1250 @A2

Date: 22/08/2023

Dwg no. CkP_PR.01

Drawn By: DL, JL