
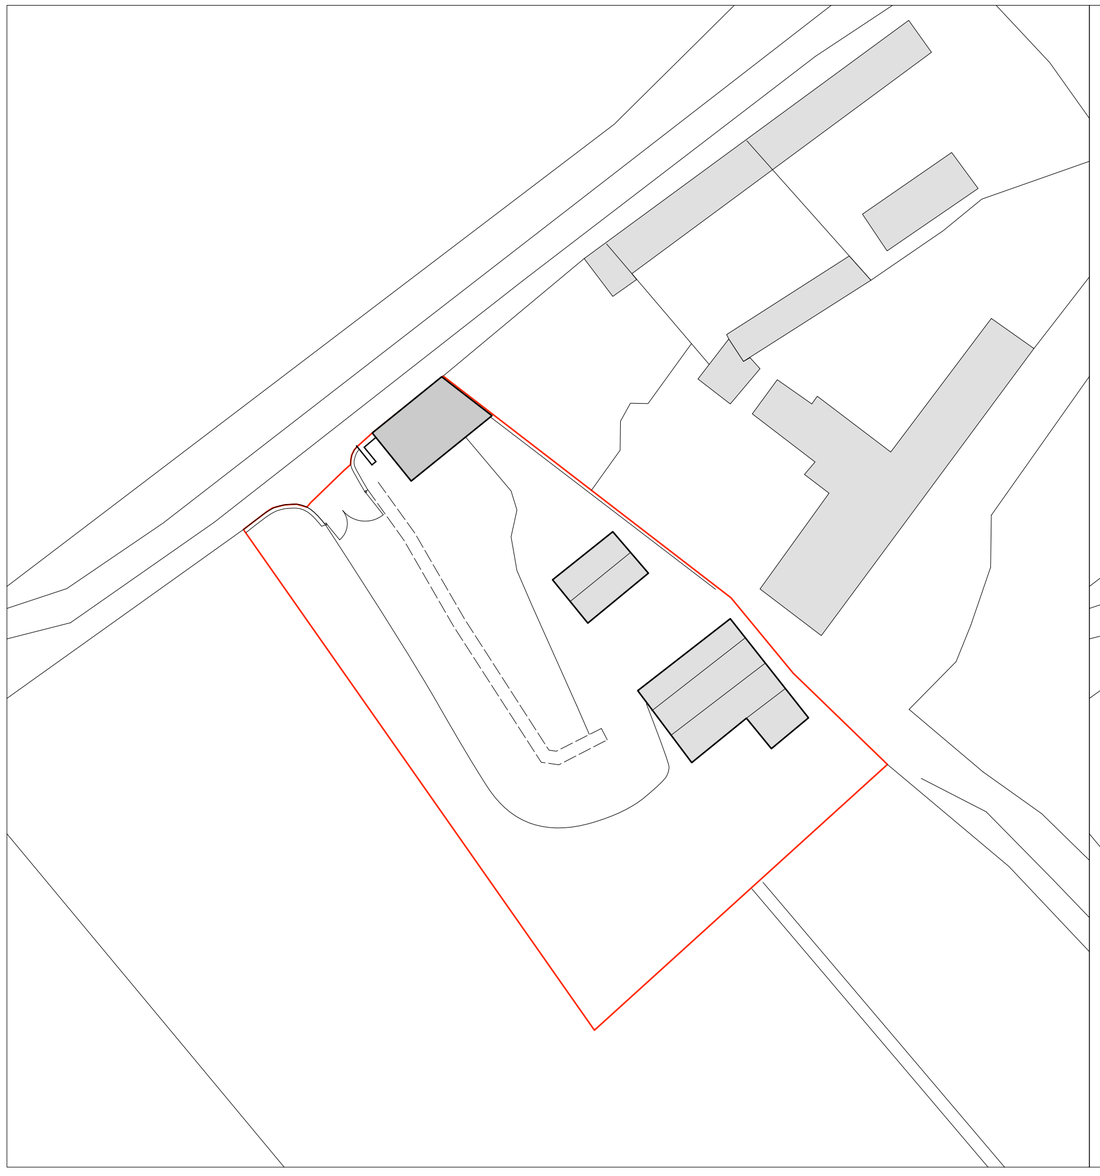


EXISTING

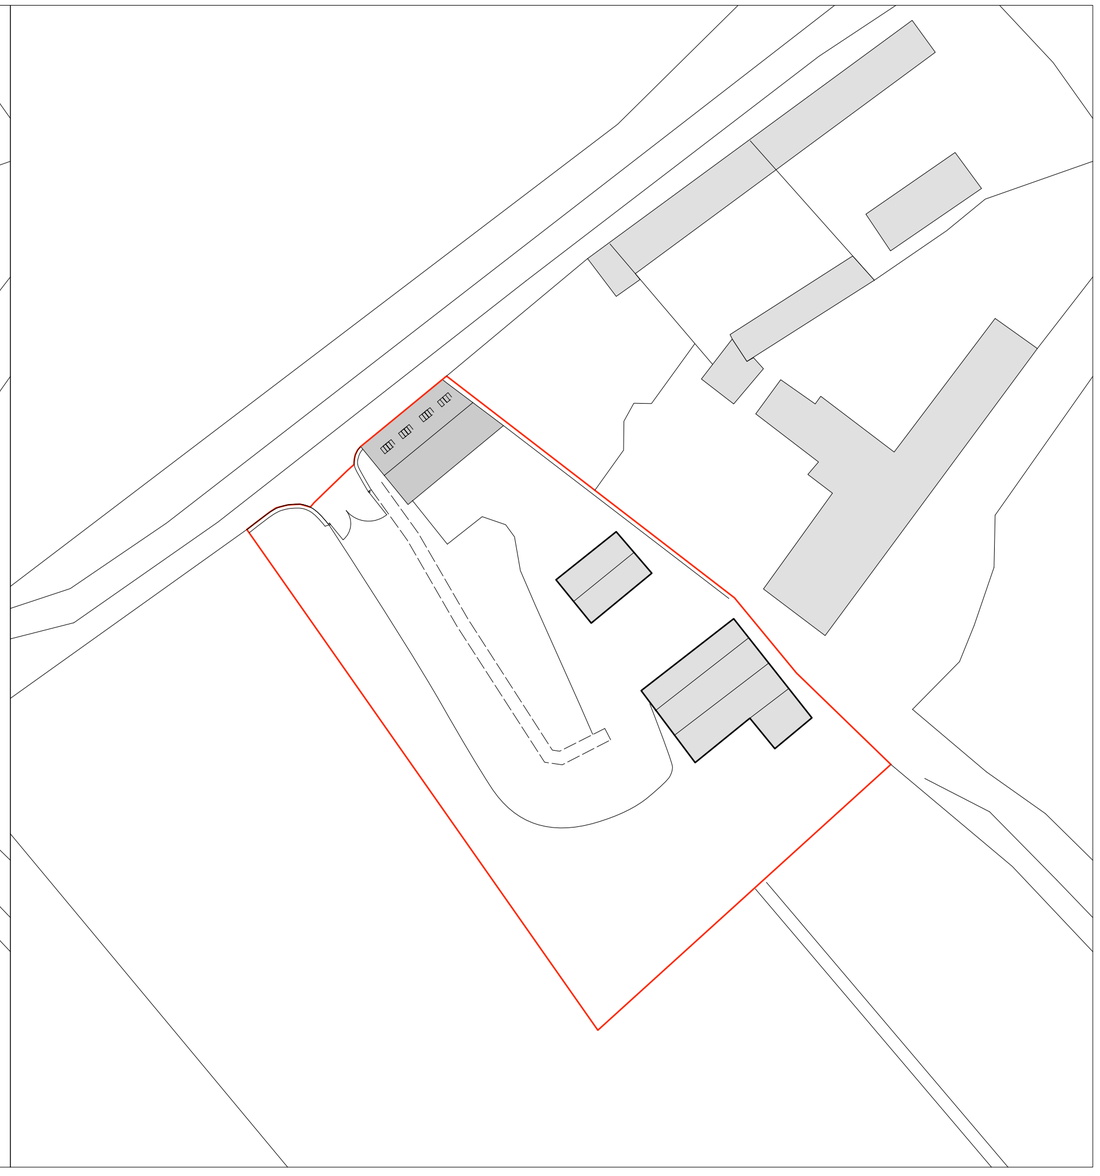

PROPOSED

Roger Gransmore RIBA

The Old Chapel . Oakridge Lynch . Stroud . Glos . GL6 7NZ

Tel 01285 760700

Email roger@gransmore.co.uk

client Mr David Emanuel

project Carters Barn, Latton

drg. no. 901/P/03 | rev | title Existing and Proposed Site Plan

date 07/07/23 | scale 1:500

rev	date	notes

PRINTS TO SCALE 1:500 @A2 SIZE

0 10m 30m