



SECTION AA

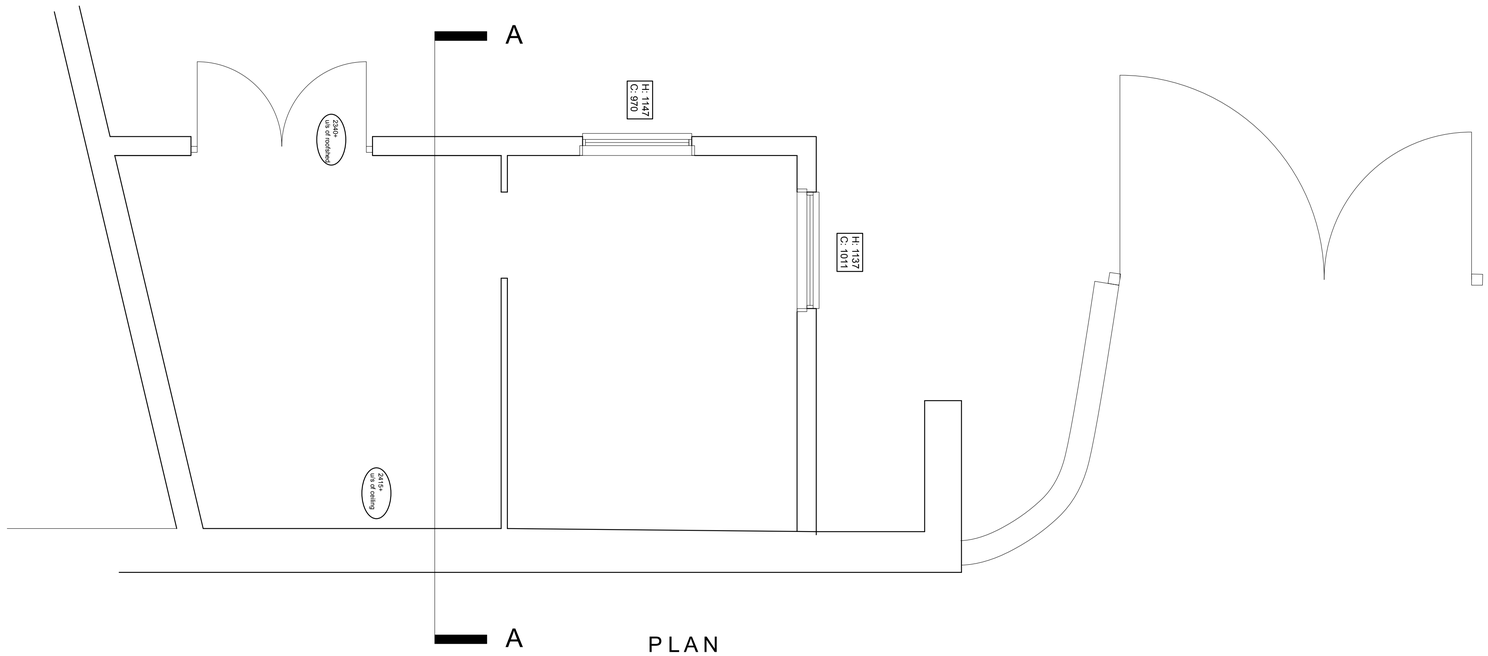


PLAN

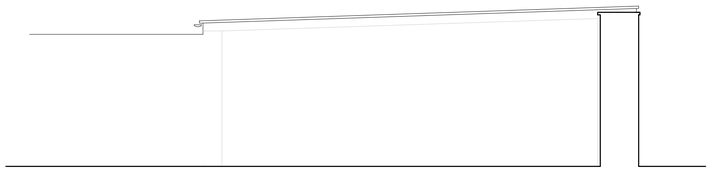


NORTH EAST ELEVATION



NORTH WEST ELEVATION

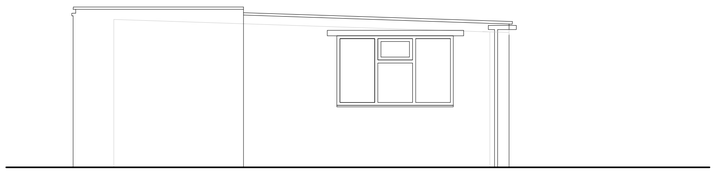

SOUTH WEST ELEVATION

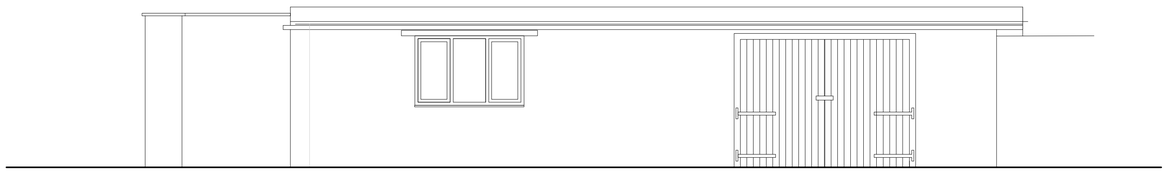

SOUTH EAST ELEVATION

Roger Gransmore RIBA

The Old Chapel . Oakridge Lynch . Stroud . Glos . GL6 7NZ

Tel 01285 760700

Email roger@gransmore.co.uk

client	Mr David Emanuel		
project	Carters Barn, Latton		
drg. no.	901/P/01	rev	title Existing Floor Plan and Elevations
date	07/07/23		scale 1:50

rev	date	notes

PRINTS TO SCALE 1:50 @A1 SIZE

0 1 5m