SSW UK Ltd.
Coombe Farm
Crewkerne, Somerset
TA18 8RR
+44 (0)1460 279571
info@solarsouthwest.co.uk

Information to be confirmed on site. Make sure this drawing is the latest revision before using for any purpose. Drawing shall not be used as a contract document unless retrospectively validated by a hardcopy and issue sheet. All dimensions are in mm unless otherwise stated. Drawing in accordance with and within the constraints of British Standards, Codes of Practice, all current Building Regulations and other Statutory Regulations and Acts unless otherwise stated.

PROJECT INFO	
CLIENT:	Nadder Energy
ADDRESS:	Salisbury Race Course SP2 8PN
PROJECT:	Salisbury Race Course
TITLE:	Layout Option GA
SCALE:	NTS@A1
Drawing No.:	100.002

TECHNICAL INFO	
Panel manufacture:	JA Solar
Model:	JAM54S31 405
Panel dimensions:	1.722x1.134x0.030
No. Panels: 173	Tilt: Varies Azimuth: SW
Total Power (kWp):	70


0 5 10 20 30

Scale: 1:150

N

Notes:
1. Dimensions are in Metre and are indicative only.
2. Based on Google earth survey information.

REVISIONS				
REV.	REV. INFO	DATE	DRAWER	CHECKER
.001	For Review	20/07/23	JSA	NK
.002	Area 2 changed to South Facing	21/07/23	JSA	

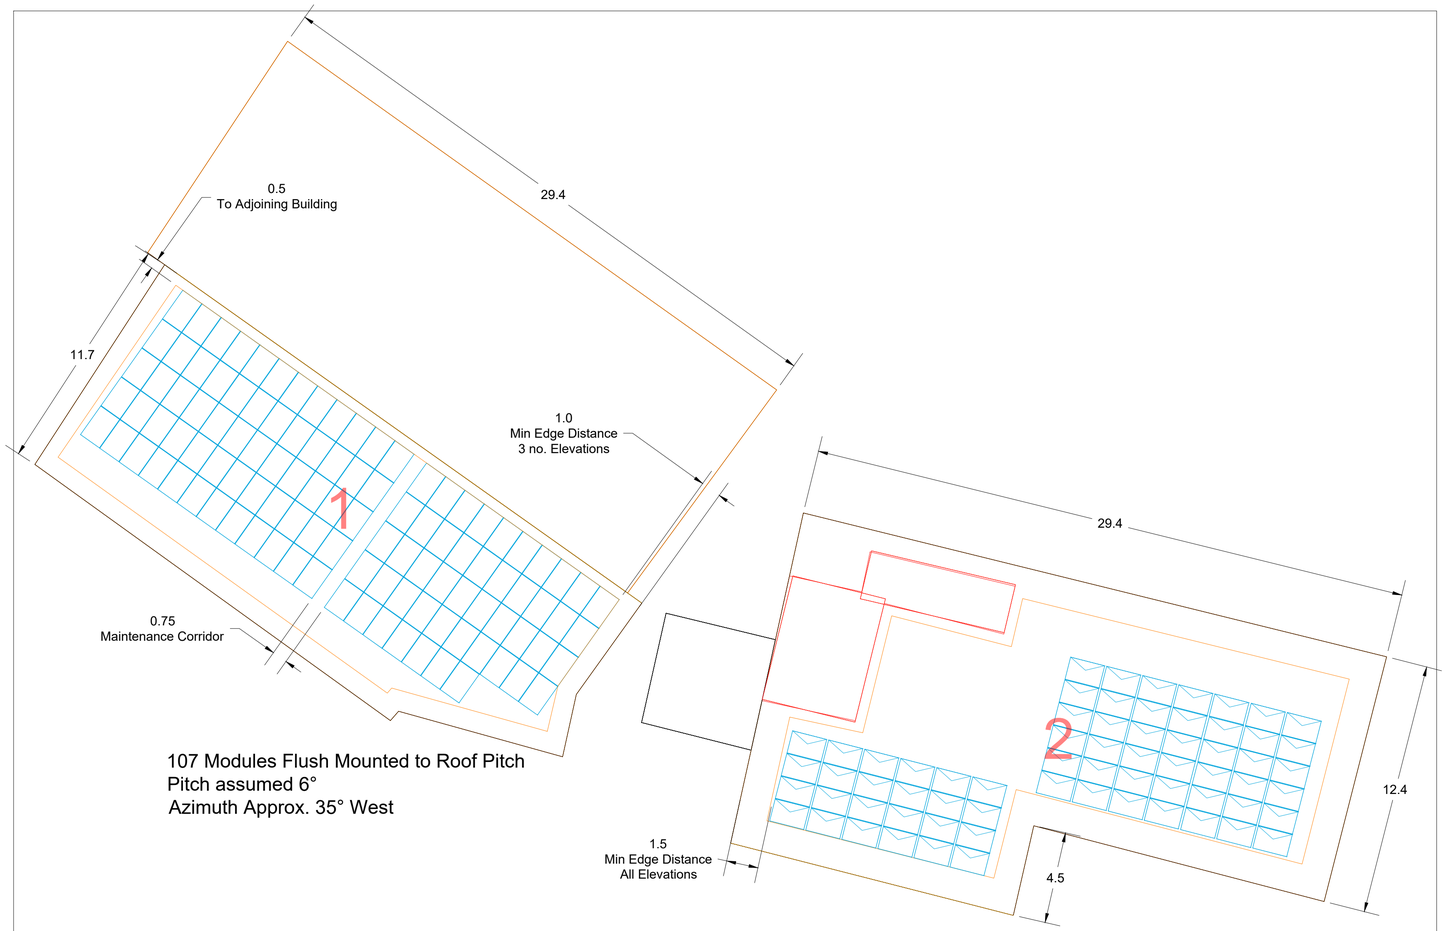

107 Modules Flush Mounted to Roof Pitch
Pitch assumed 6°
Azimuth Approx. 35° West


66 Modules South facing @ 10° Inclination
Pitch assumed 1°
Azimuth Approx. 15° West

Plane View
Scale 1:150



Modules Specified to be Black.
Shown Semi-Transparent for clarity

Plane Visualization
NTS

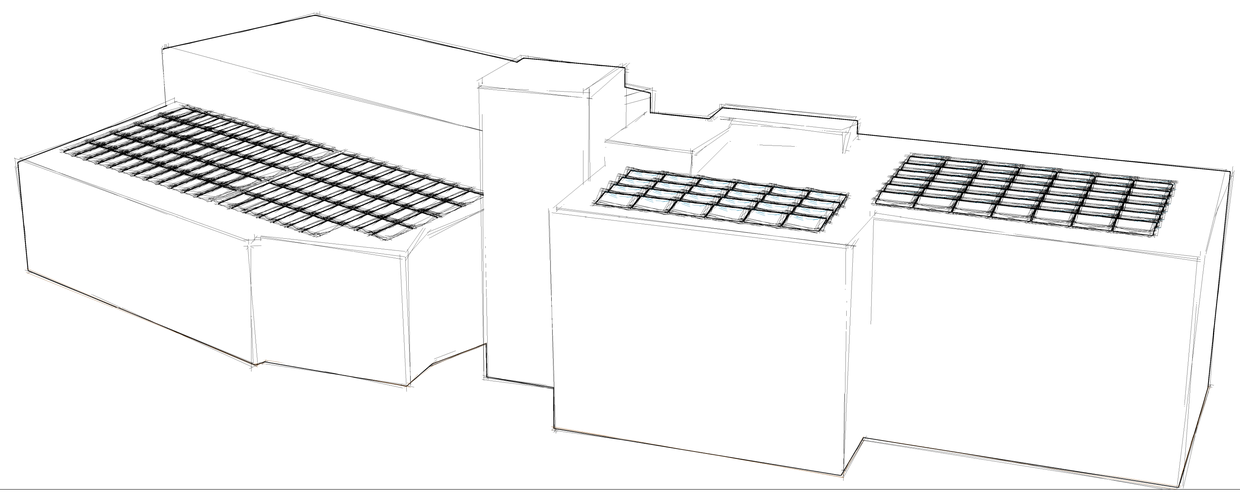

Isometric View
NTS