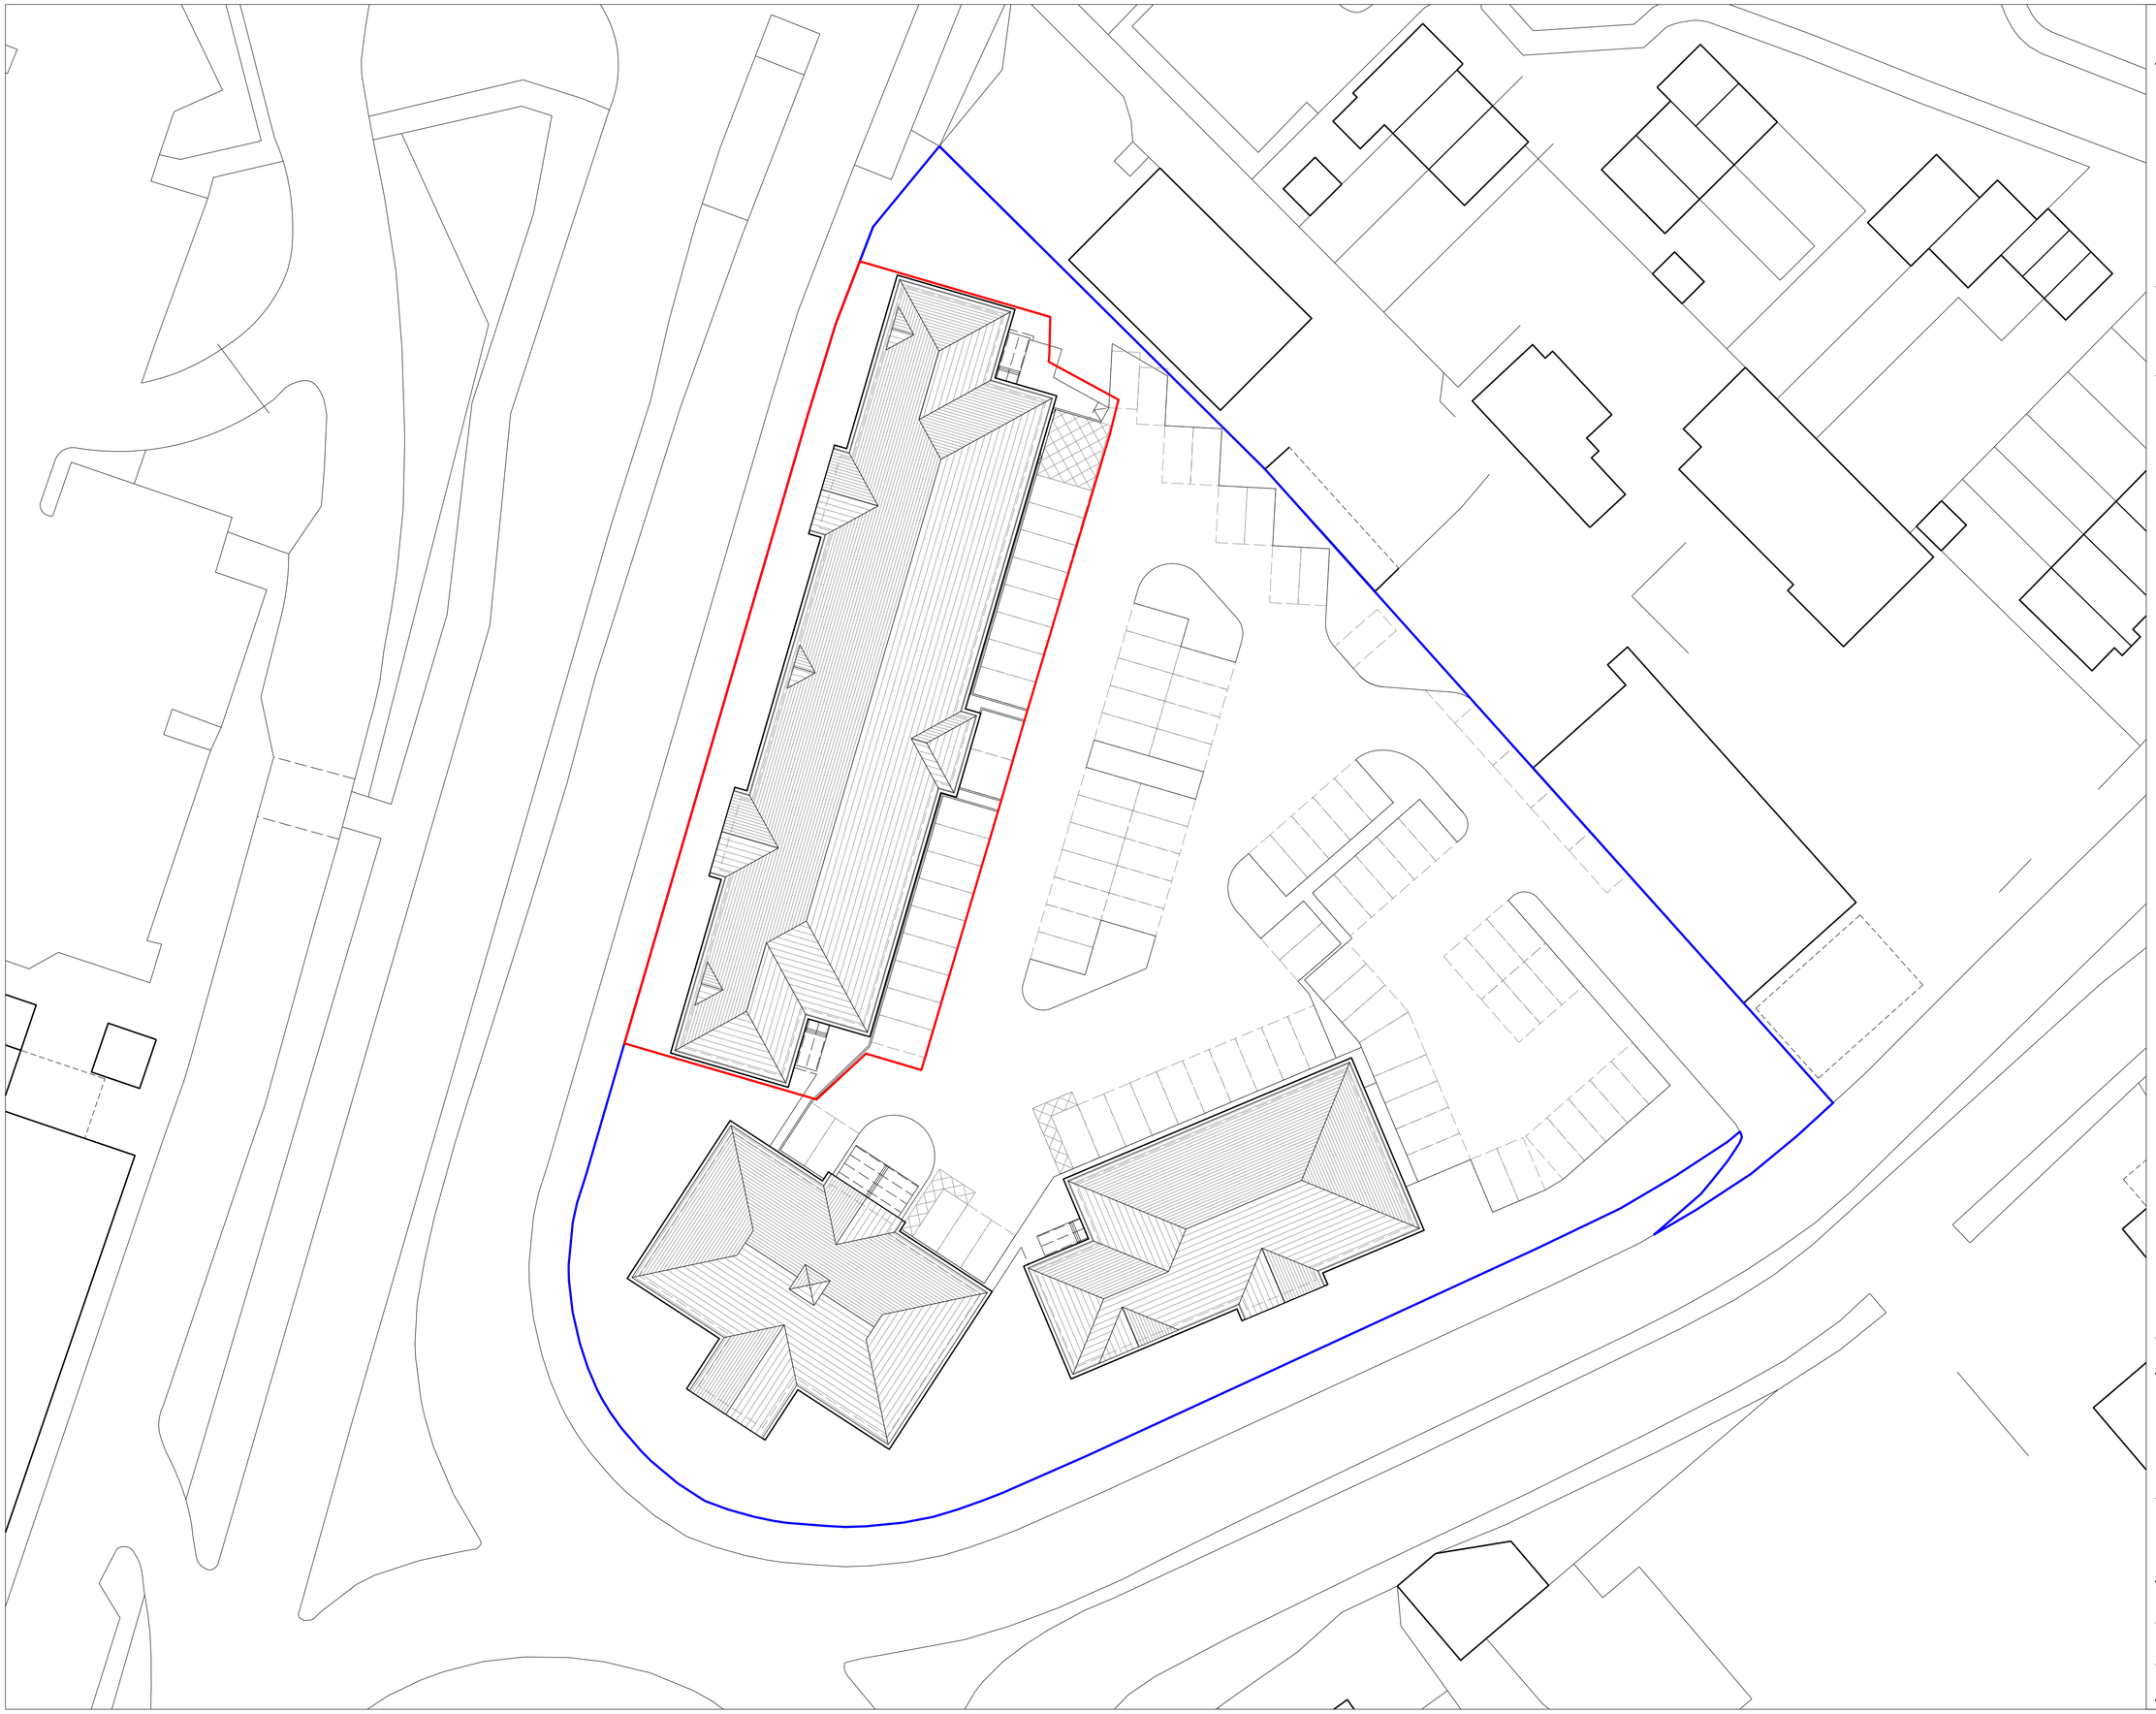

North

0 5m 10m

1:250 @ A1
1:500 @ A3

Notes:

BPB Architect shall have no responsibility for any use made of this document other than for that which it is prepared and issued.

Drawings can be scaled for planning purposes only - do not scale off drawings for construction

All dimensions and levels to be checked on site before work commences.

Any drawing errors or divergences should be brought to the attention of BPB Architect at the address shown below.

KEY:

Site Ownership:	6756 Sq.m
Application Site Area:	1637 Sq.m

PARKING ACCOMMODATION:

Car parking spaces:	100
Disabled parking:	2

Revision	Description	Date

Drawn: NW

Date Created: 20.07.2022

Project:
Unit 3 & 4
Challeymead
Business Park,
Melksham,
SN12 8BU

BPB ARCHITECT

Title:
Proposed Block Plan

Drawing Reference: BPB-22-015

Drawing No: DR-031

Revision: .

Scale: 1:250 @ A1 & 1:500 @ A3