LOCATION AND CONTEXT

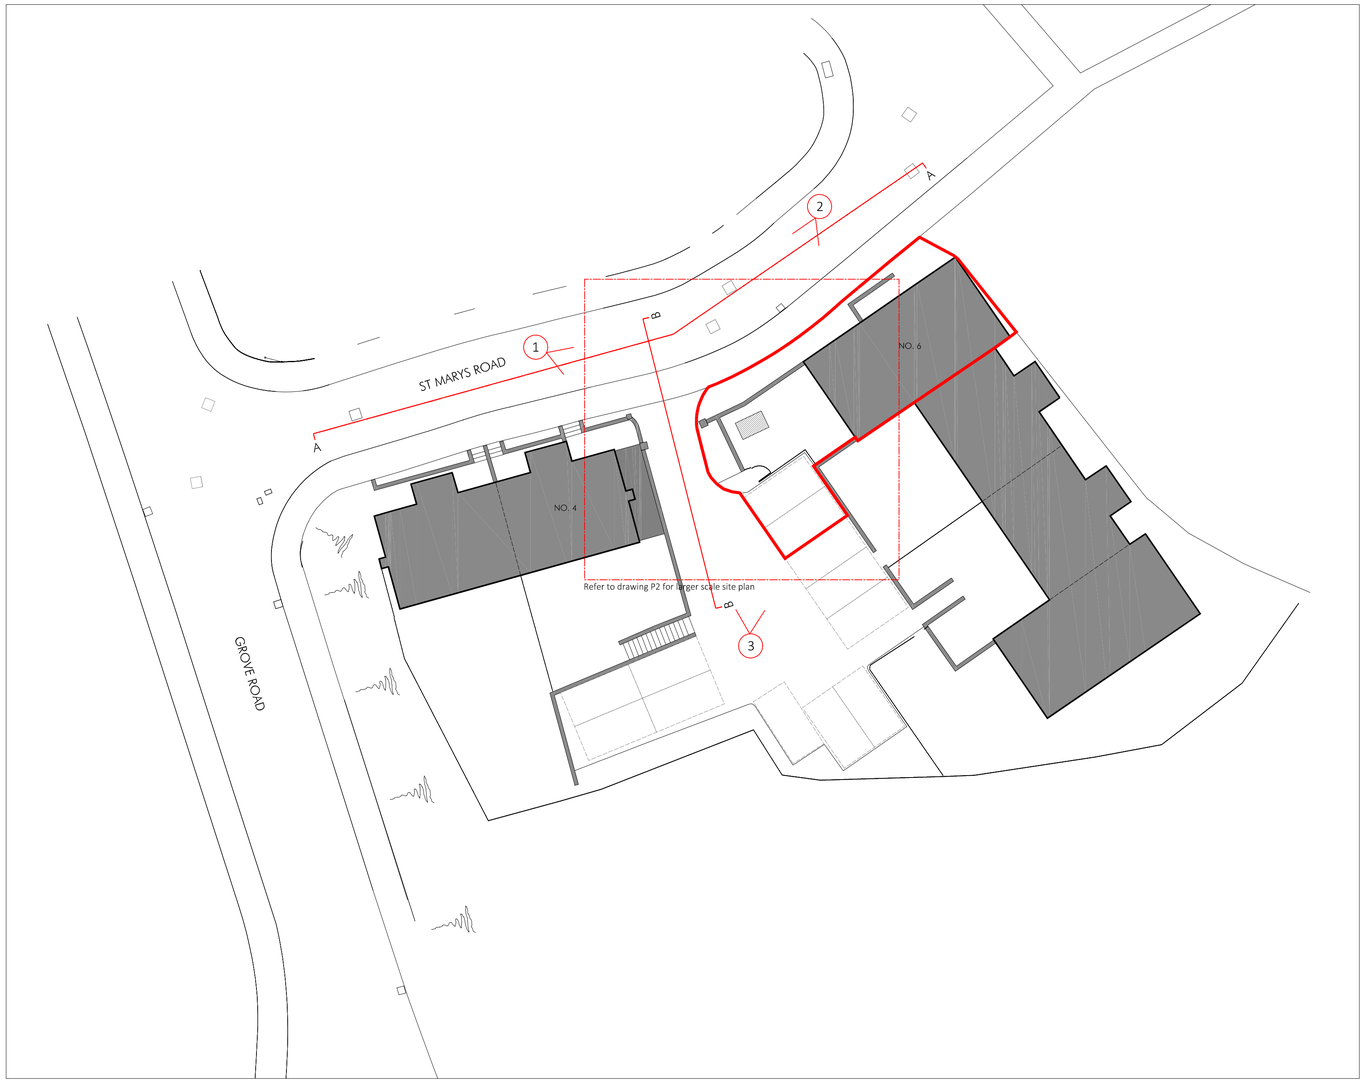

meters 0 1 2 3 4 5
scale at 1:200
feet 0 5 10 15

N

KEY:

Ownership Boun

PHOTOGRAPH 1



PHOTOGRAPH 2



PHOTOGRAPH 3



CLIENT	Ann Billet		STAGE: ISSUED FOR PLANNING APPLICATION
JOB	6 St Marys Road, Market Lavington		
DATE	30-07-2023	SCALE 1:200@A1	
TITLE	Existing Drawings: Location and Contextual Photographs		
DRAWING NUMBER	P1 _ 6 St Marys Road_Site Plans.dwg		