

EXISTING

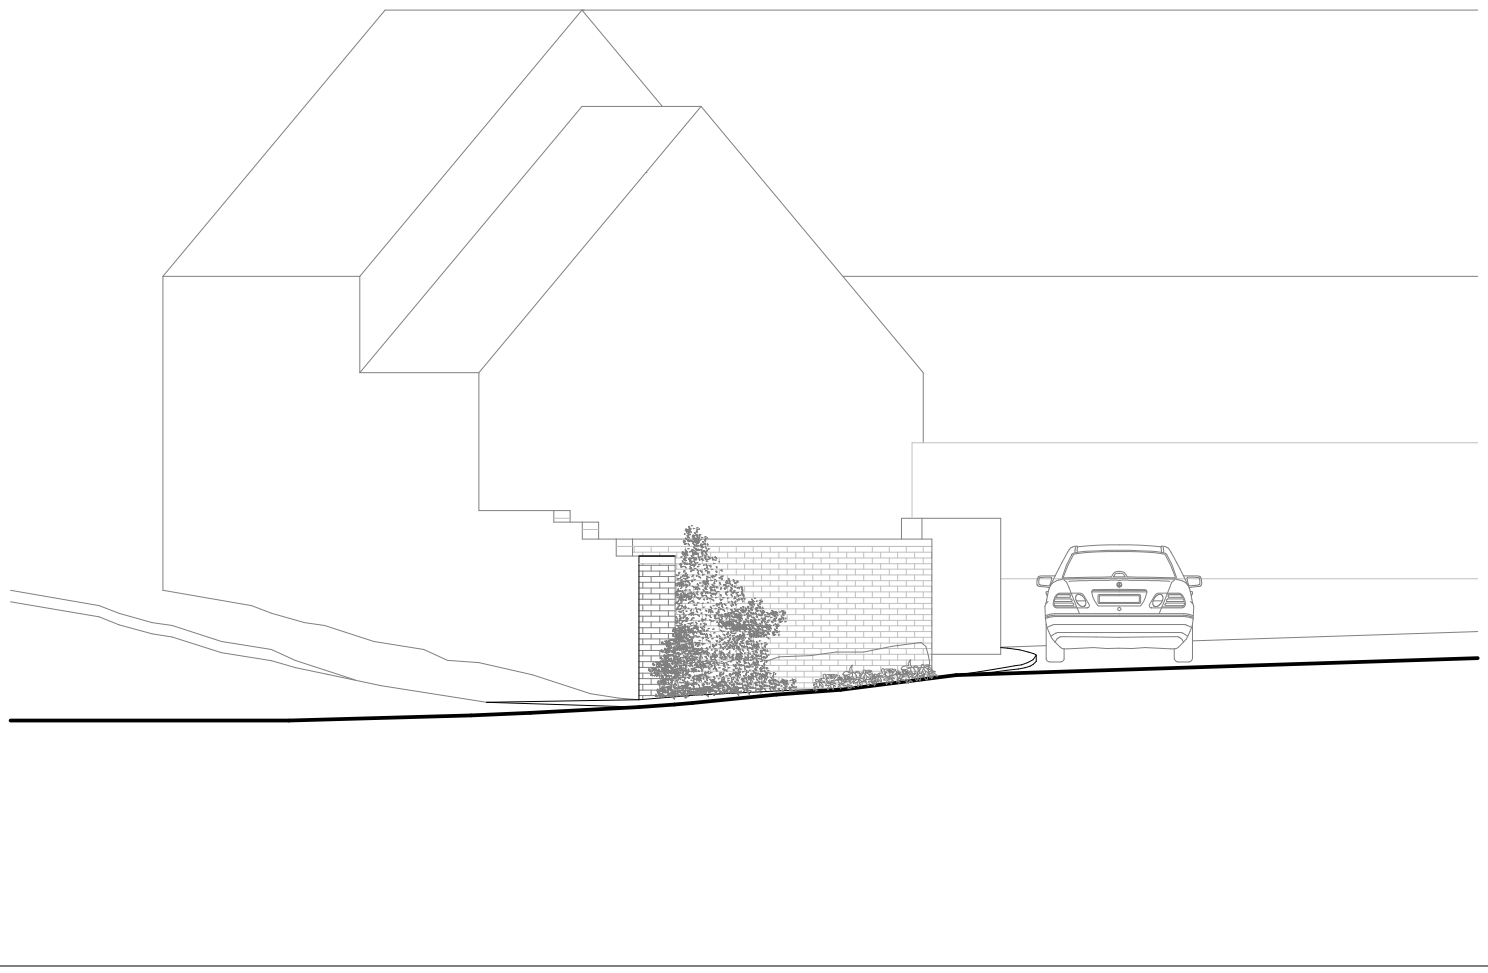

PROPOSED

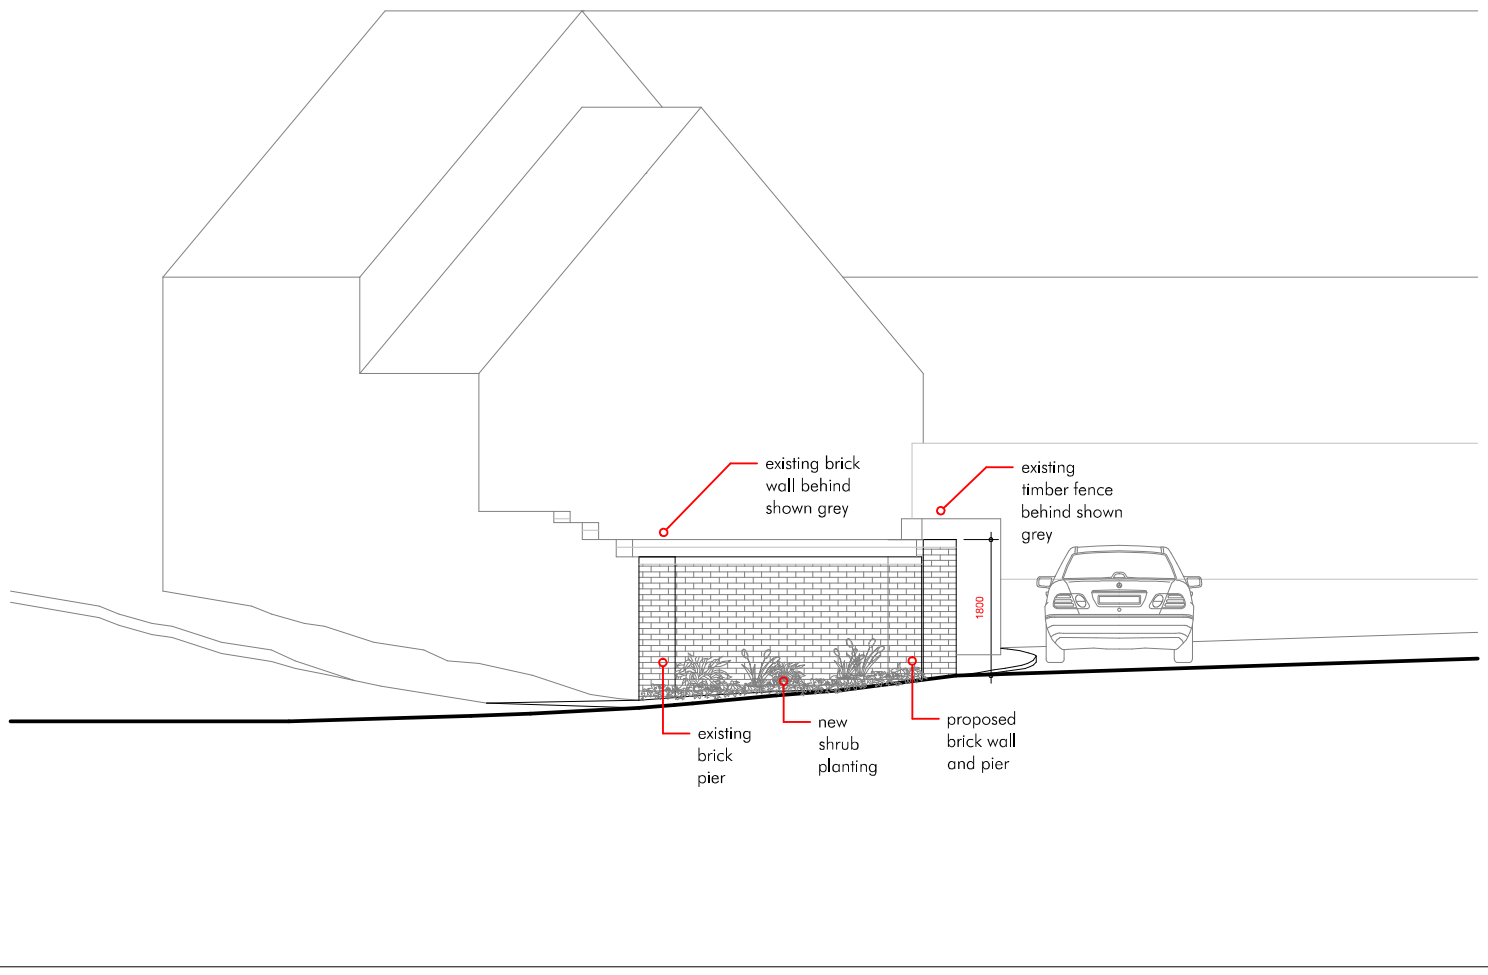

CLIENT	Ann Billet		STATUS: ISSUED FOR PLANNING APPLICATION
SITE.	6 St Marys Road, Market Lavington		
DATE.	21-08-2023	SCALE. 1:100@A3	
TITLE	Existing / Proposed Drawings: Car Park Elevation (Section B-B)		
DRAWING NUMBER	P4 _ 6 St Marys Road_Site Plans.dwg		