meters 0 1 2 3 4 5 6 7 8 9 10

scale at 1:100

feet 0 5 10 15 20

EXISTING



PROPOSED

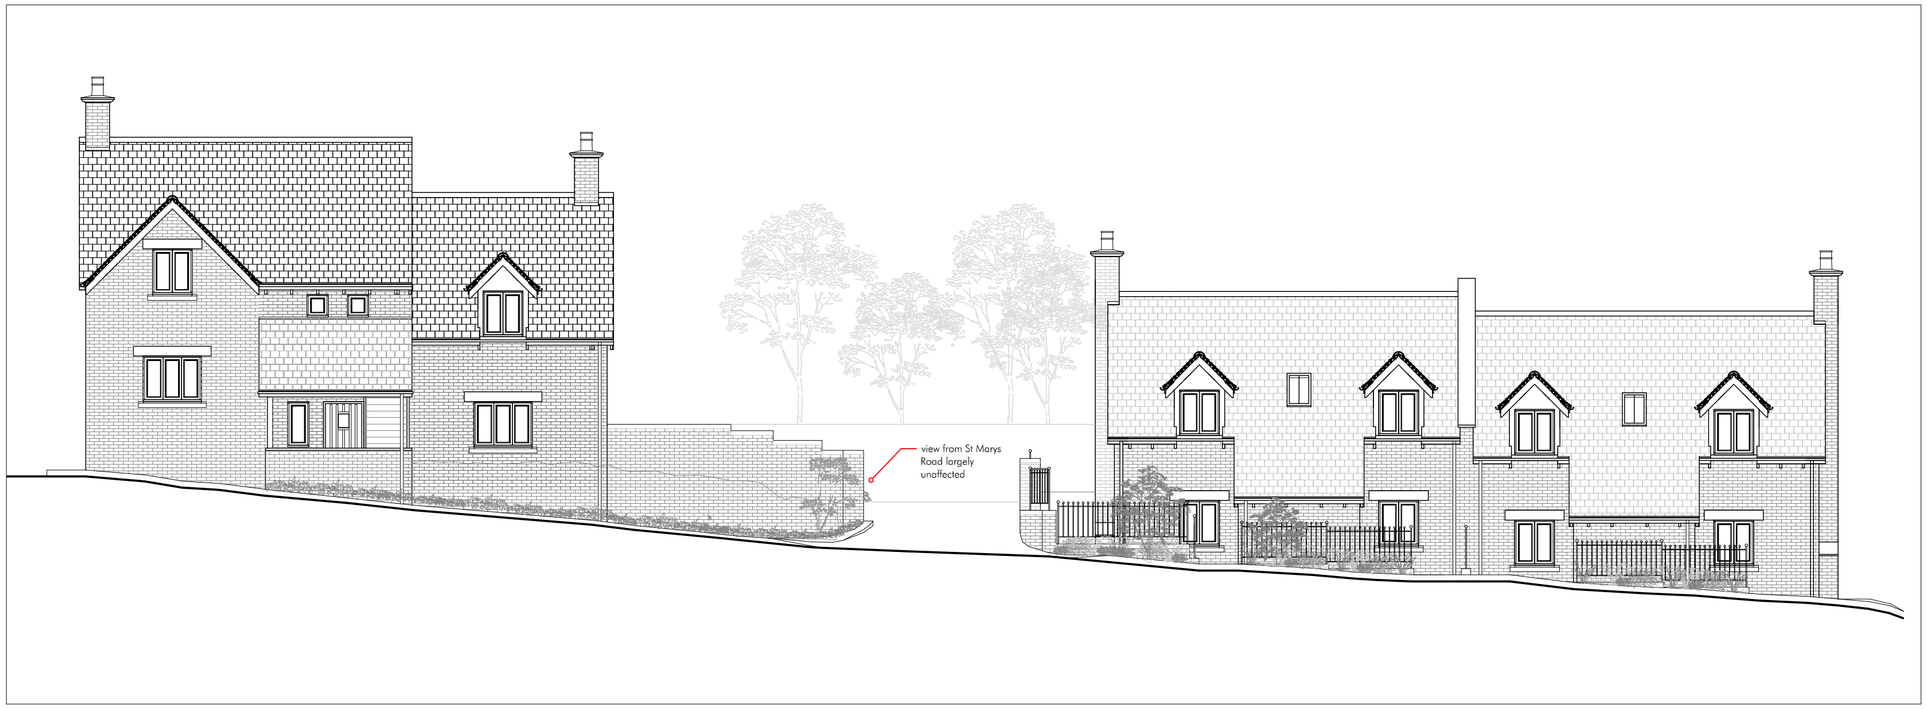

CLIENT	Ann Billet		STATUS
SITE	6 St Marys Road, Market Lavington		ISSUED FOR PLANNING APPLICATION
DATE	30-07-2023	SCALE 1:100@A2	
TITLE	Existing / Proposed Drawings: Street Elevation (Section A-A)		
DRAWING NUMBER	P3 _ 6 St Marys Road_Site Plans.dwg		