


01 - Proposed Front Elevation

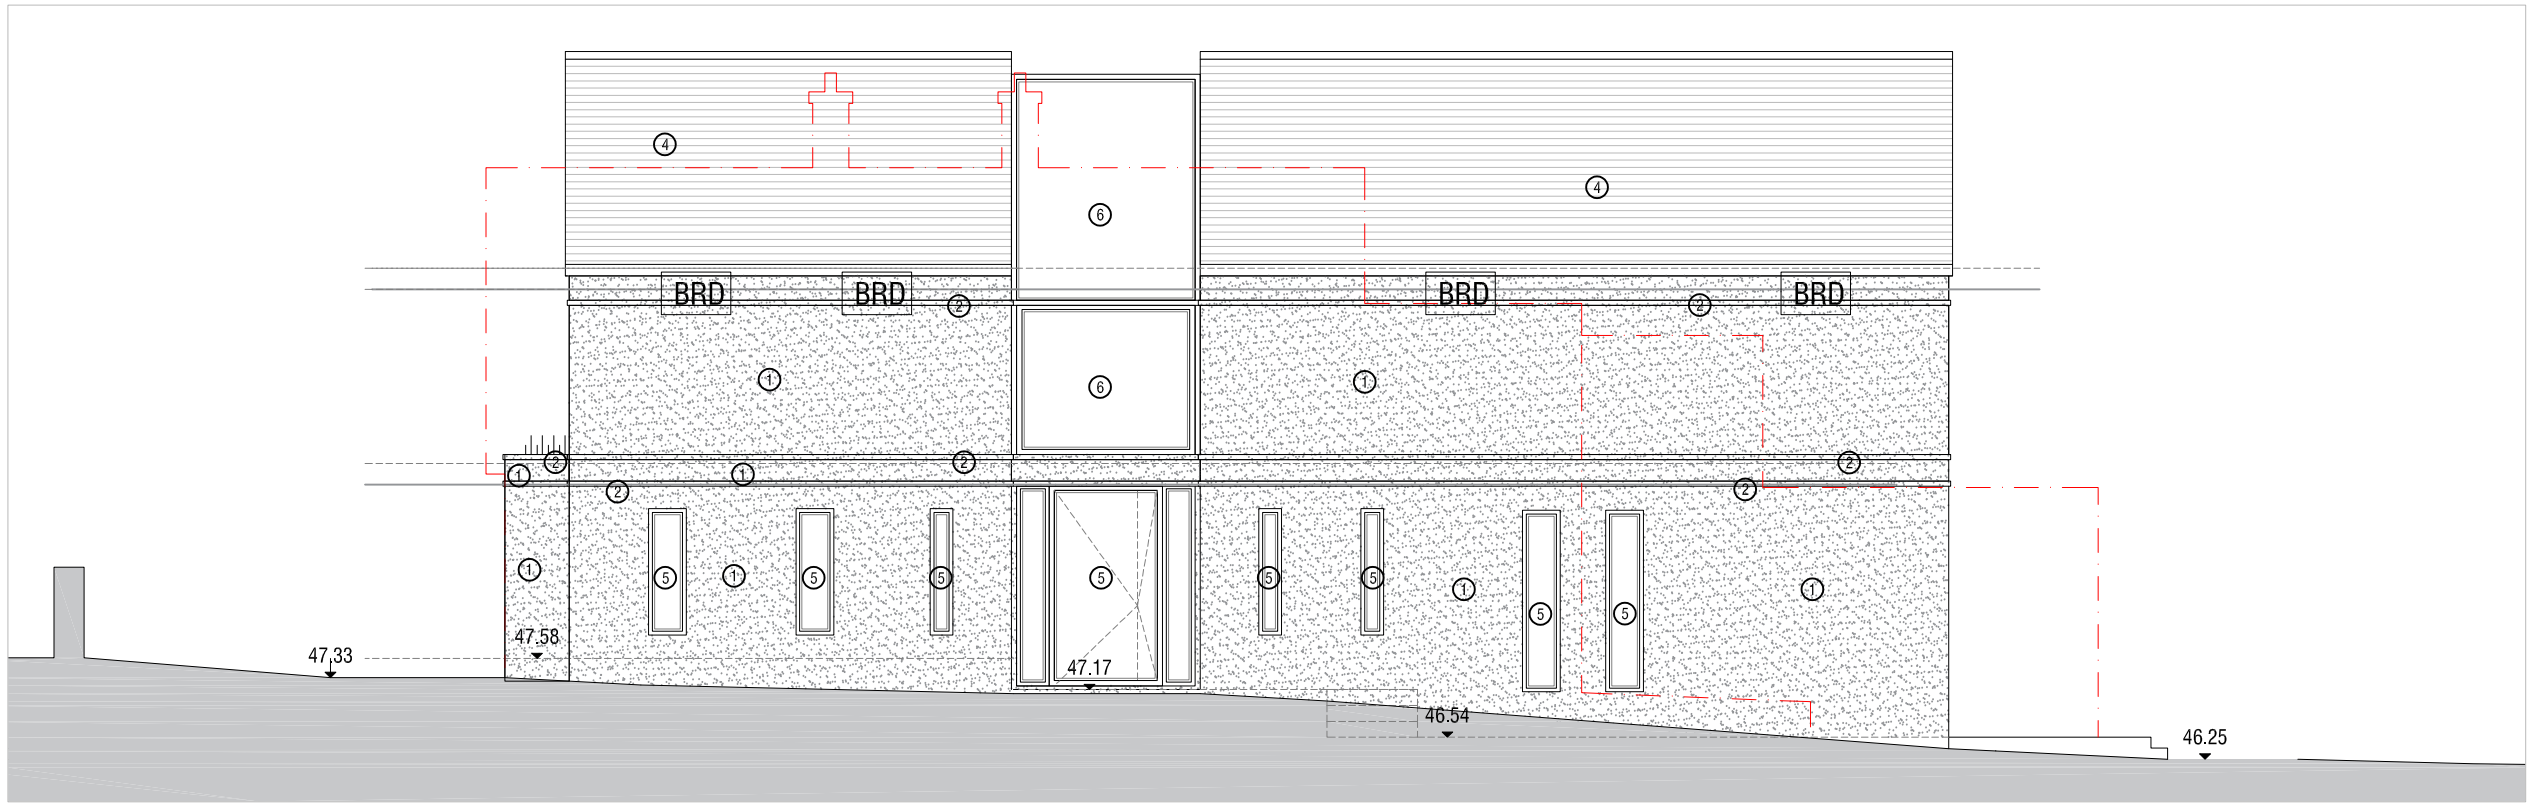

02 - Proposed East Side Elevation

Materials Key
1 - Rendered finish
2 - Feature banding
3 - Slate roof tiles
4 - Timber cladding
5 - Aluminium framed glazing
6 - Glazed entrance atrium

BEE BEE - Bee Bricks

BRD BRD - Bird boxes set into wall

BAT BAT - Bat Boxes set into wall

Outline of existing to be demolished

Rev:	Date:	Revision History:
P2	17.08.23	Brick changed to render
P1	23.05.23	Planning
A	21.04.23	First Issue

ESDON ARCHITECTURE
T: 01722 680 419
M: 07810 647 790
W: info@esdon-architecture.com

Project:
23-016
8 Netherhampton Road, Salisbury

	Name:	Date:		Name:	Date:
Designed by:	EE		Checked:	EE	
Drawn By:	EE		Approved:	EE	

Scale: 1:100 @ A3

Status: Planning

Drawing Title:
Proposed Elevations

Drawing No: 10-210

Rev: P2

0 1 2 3 4 5