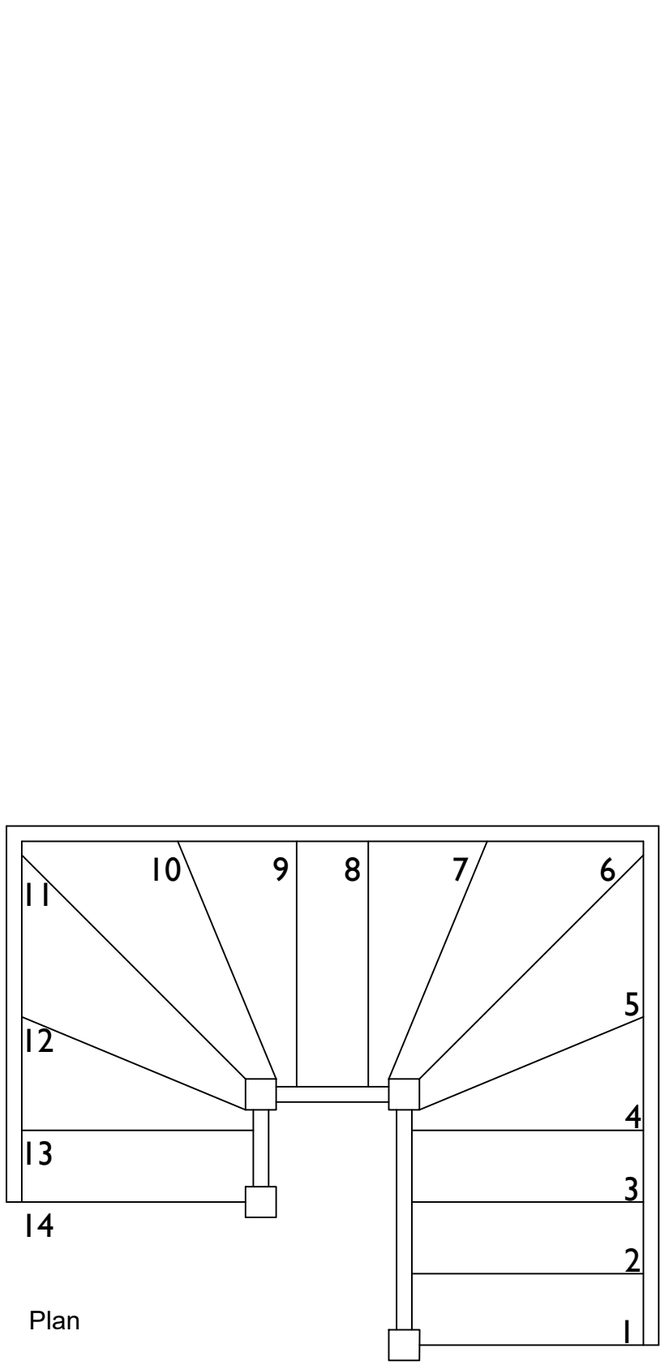

Plan

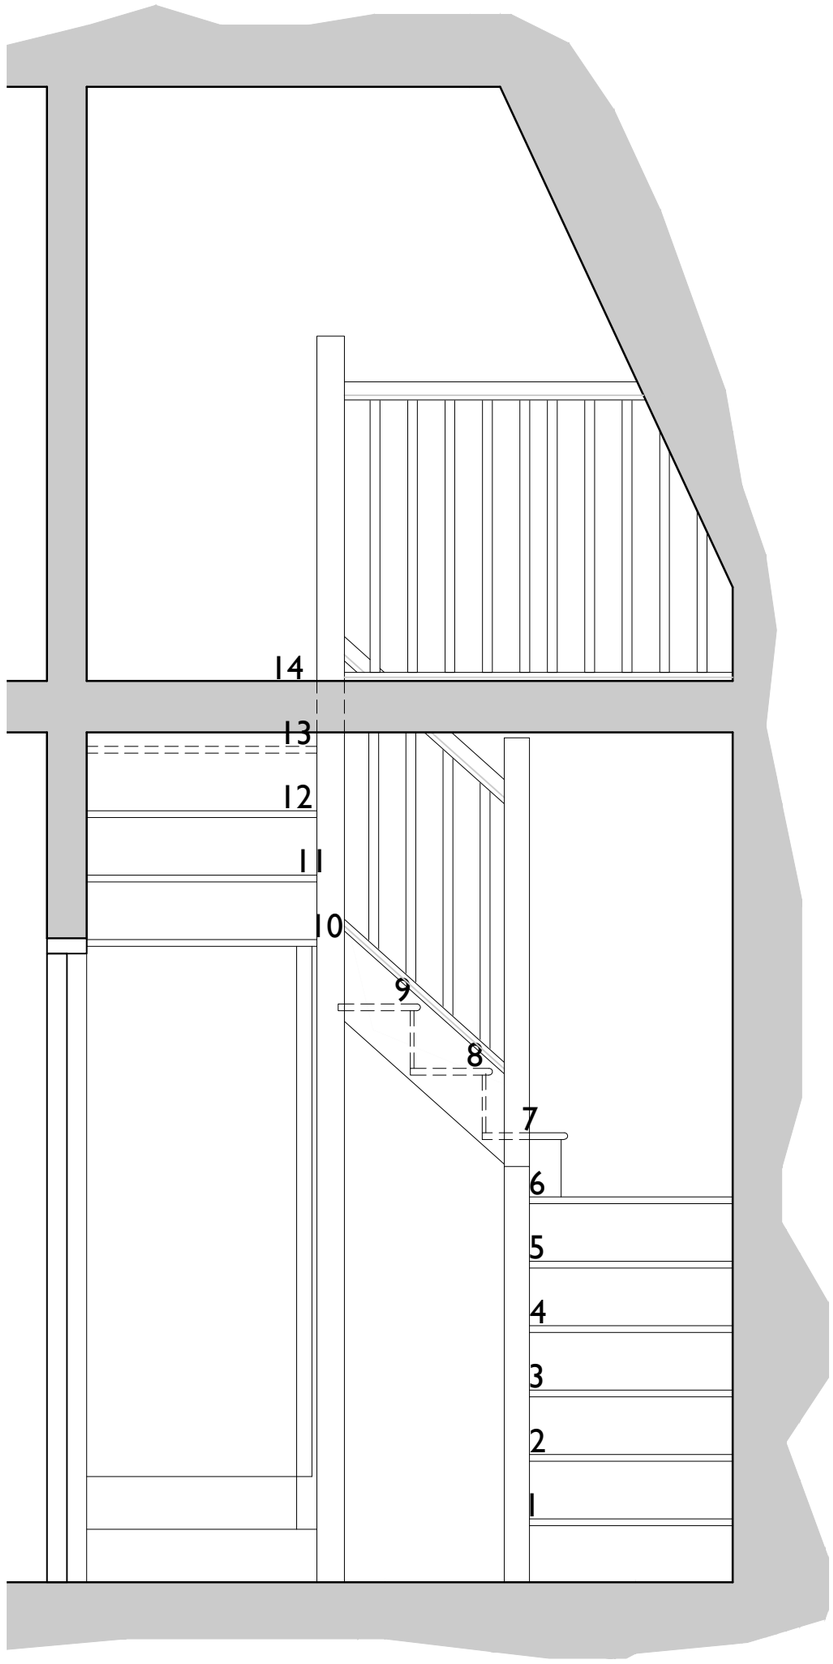

NOTES

1. The contents of this drawing are copyright of Watts Holt.
2. It may not be copied, reproduced or altered in anyway without the written authority.
3. Do not scale. Figured dimensions only to be used.
4. Check dimensions on site before work proceeds, report any discrepancies.
5. If in doubt please ask!

WATTS || HOLT

THE YARD
LOCH ROAD, POOLE
DORSET, BH14 9EX

W: www.wattsholt.com
T: 01202 461586
E: hello@wattsholt.com

Scale 100mm @ A3

No.	Revision.
C	Stair design revised
B	Newel post revised
A	Spindles revised

Project

Client / Brand

Arlington Ltd

Drawing Title

Stair Plan + Elevation

scale @ A3 1:20	checked
date	drawn

19180 13 C

A B C

Arlington Ltd