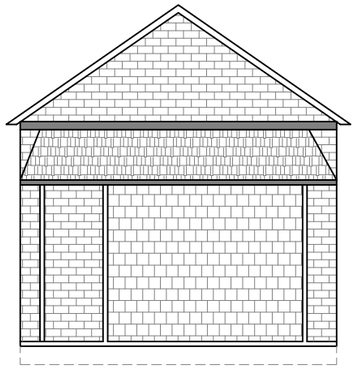

NORTH ELEVATION

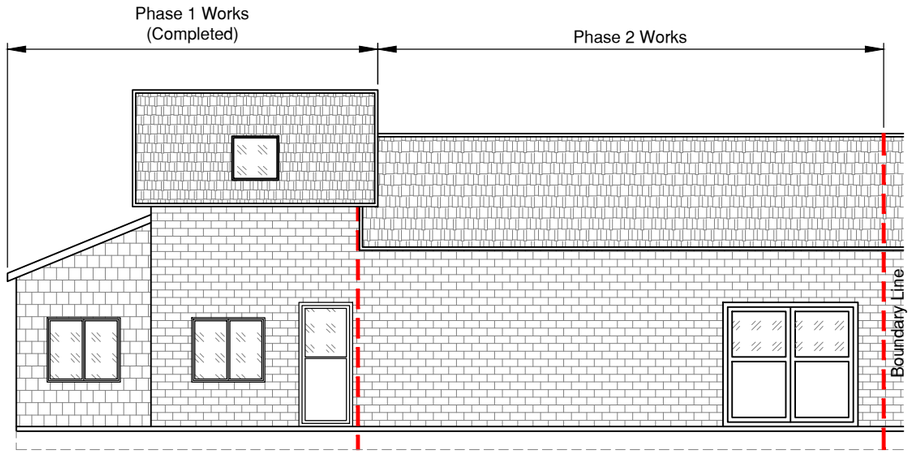

WEST ELEVATION

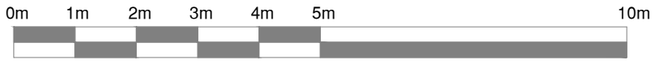

SCALE BAR
1:100

REV.	DATE	DRAWN	REVISION
-	-	-	-

PROJECT : WEST END GARAGES, WEST END, WESTBRUY, BA13 3JF

TITLE : EXISTING ELEVATIONS

DATE : MAY 23	DRAWN : MWD	DRG. No : 21	REV : -
SCALE : 1:100 (A3)	CHECKED : MWD		

This drawing is copyright ©