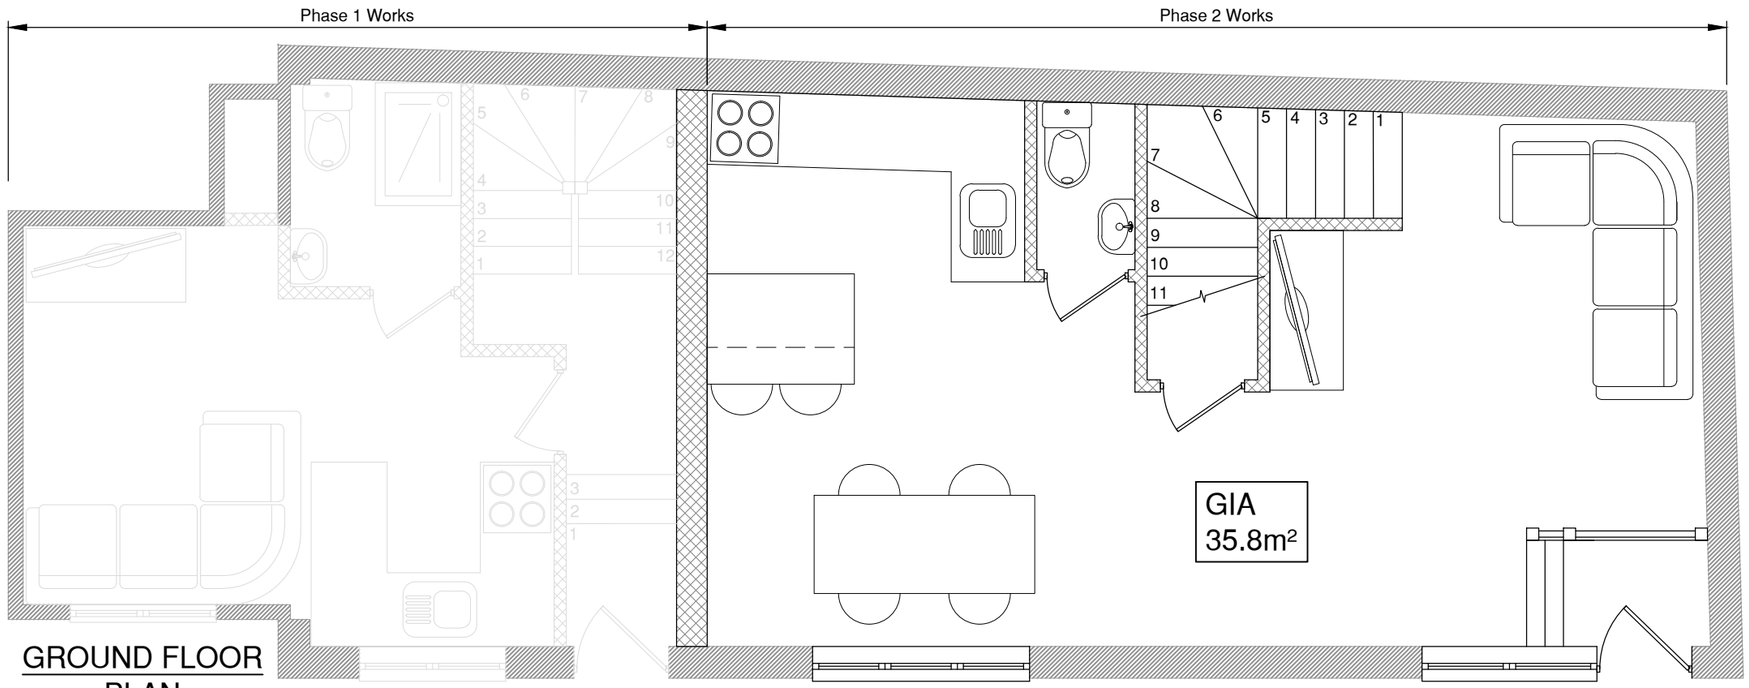

GROUND FLOOR PLAN

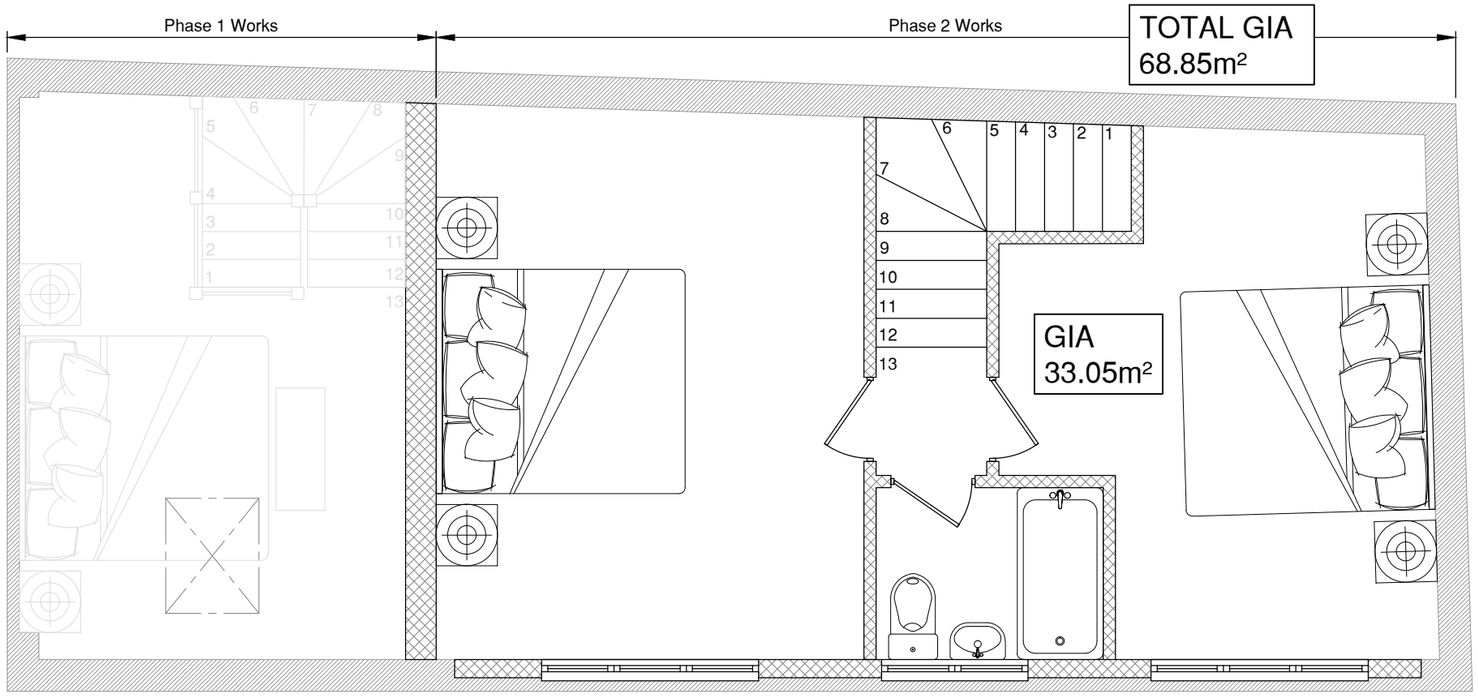

FIRST FLOOR PLAN

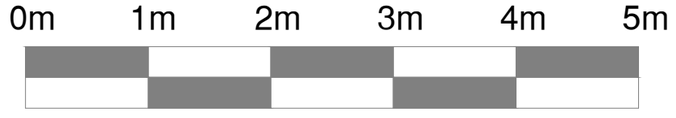

SCALE BAR
1:50

REV.	DATE	DRAWN	REVISION
-	-	-	-

PROJECT : WEST END GARAGES, WEST END, WESTBRUY, BA13 3JF

TITLE :
PROPOSED PHASE 2 FLOOR PLANS

DATE : MAY 23	DRAWN : MWD	DRG. No : 14	REV : -
SCALE : 1:50 (A3)	CHECKED : MWD		

This drawing is copyright ©