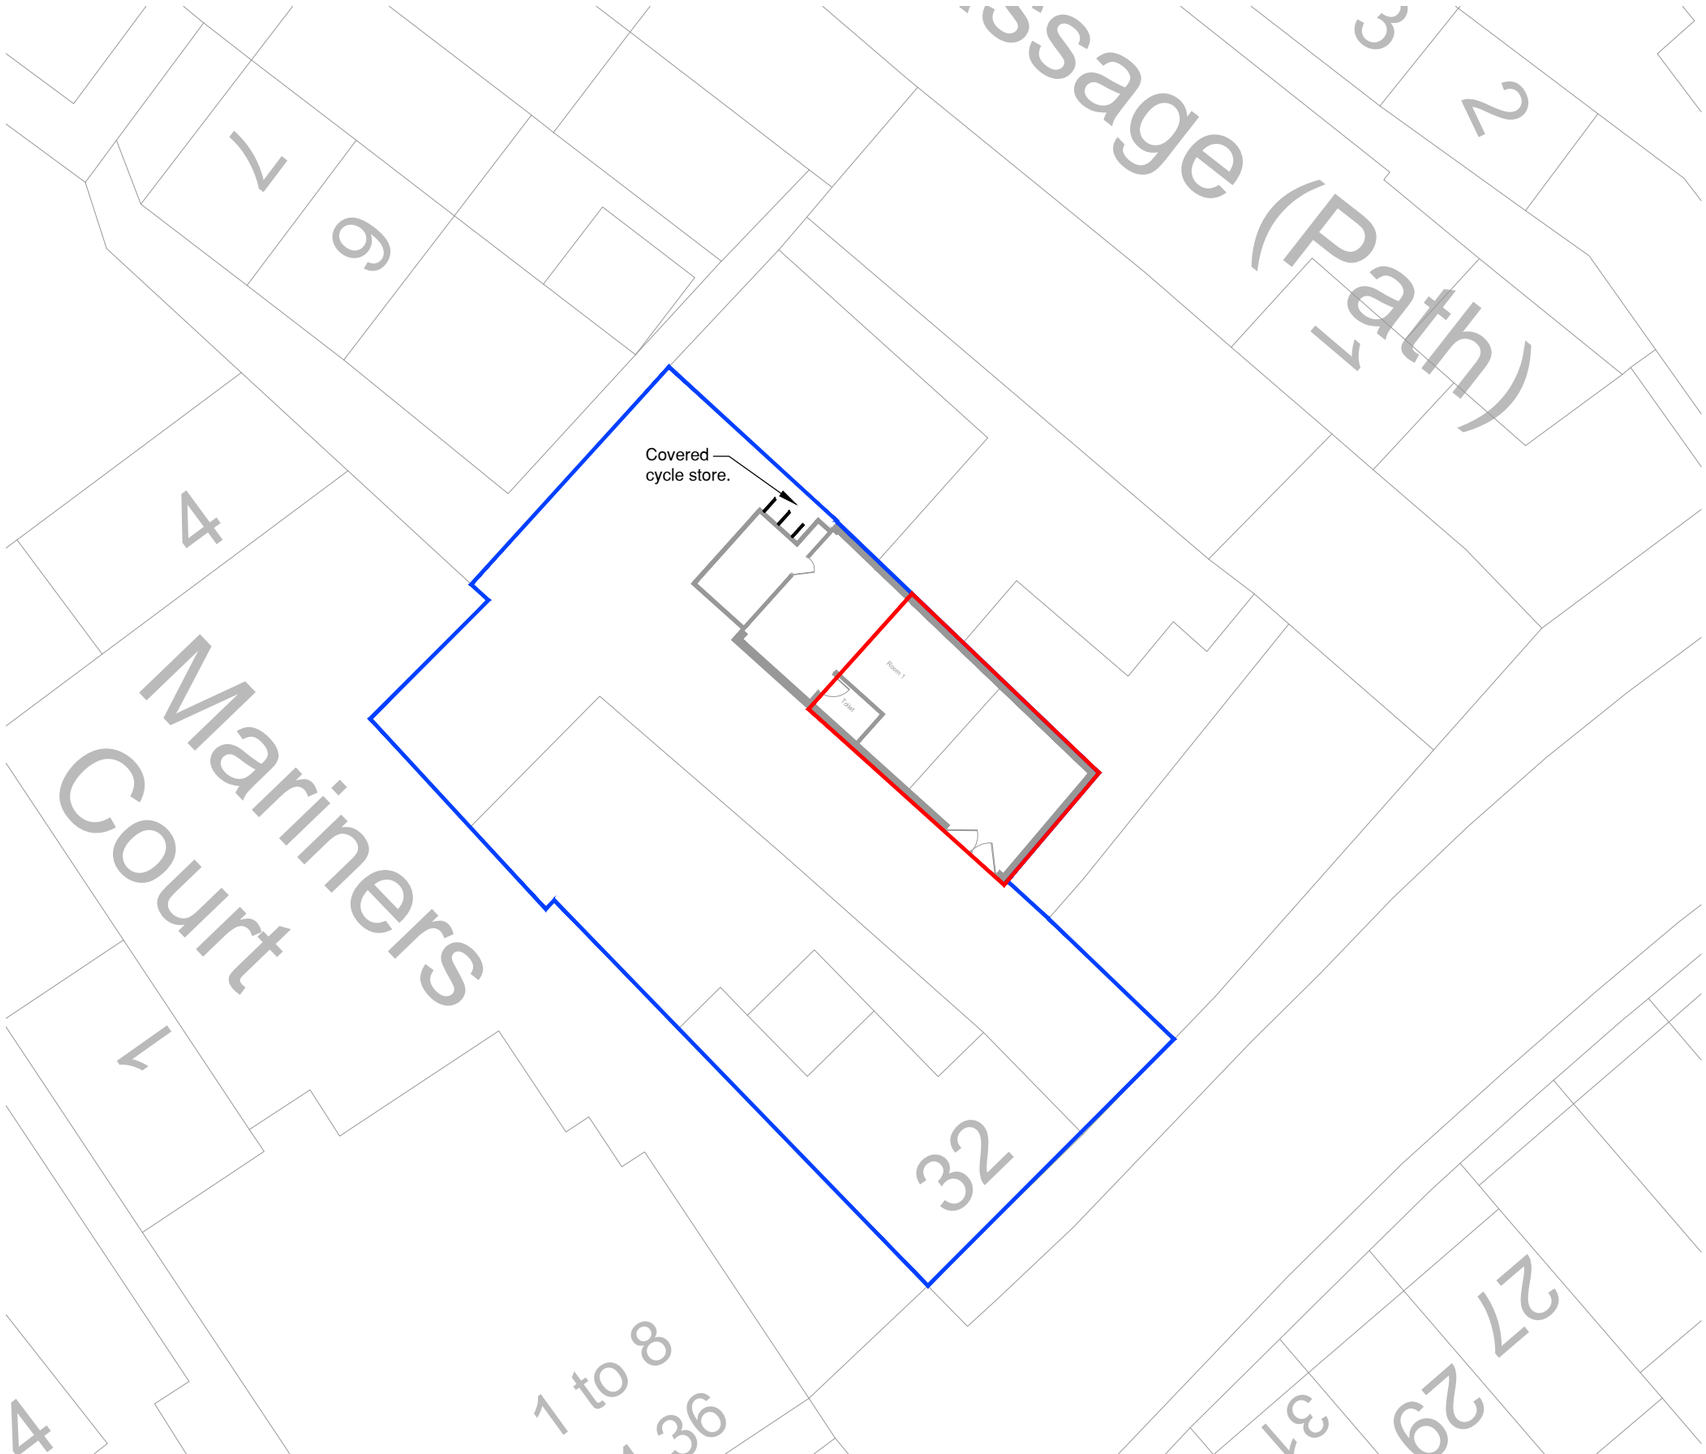

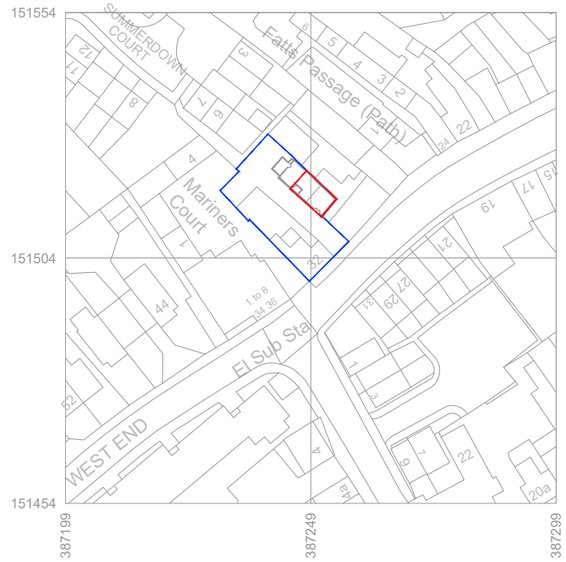

N

0m 10m 20m 30m 40m 50m 100m

SCALE BAR
1:1250

0m 1m 2m 3m 4m 5m 10m

SCALE BAR
1:200

REV.	DATE	DRAWN	REVISION
B	22.08.23	MWD	Cycle store added.
A	08.05.23	MWD	Boundary amended.

PROJECT : WEST END GARAGES, WEST END, WESTBRUY, BA13 3JF

TITLE : 2 STOKES PLACE
PROPOSED BOUNDARY PLANS

DATE : FEB 23	DRAWN : MWD	DRG. No : 03	REV : B
SCALE : 1:200/1:1250 (A3)	CHECKED : MWD		

This drawing is copyright ©