

West Elevation
1 : 100

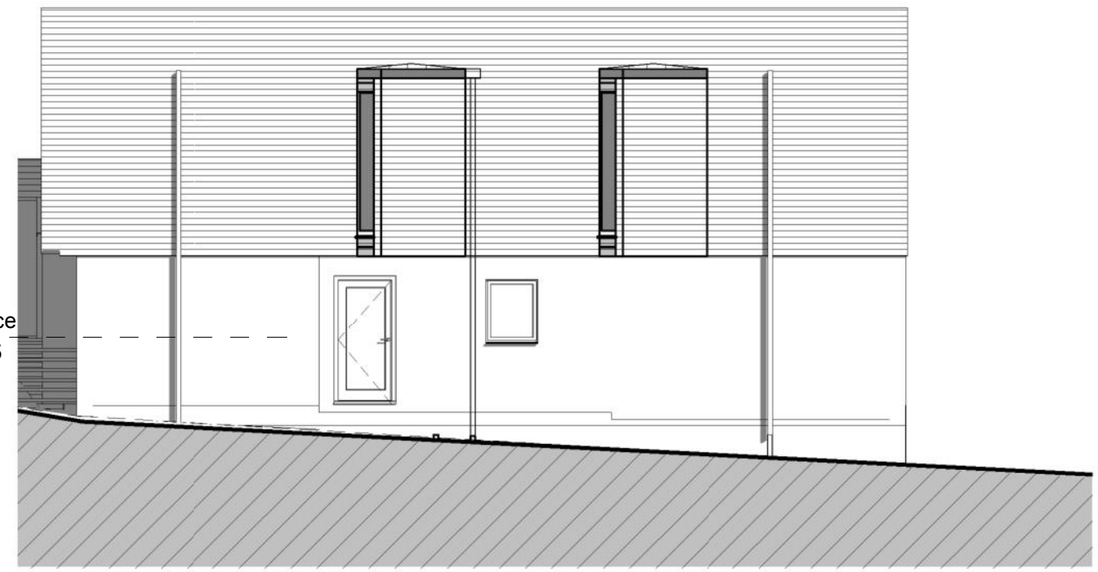

Part South Elevation
1 : 100

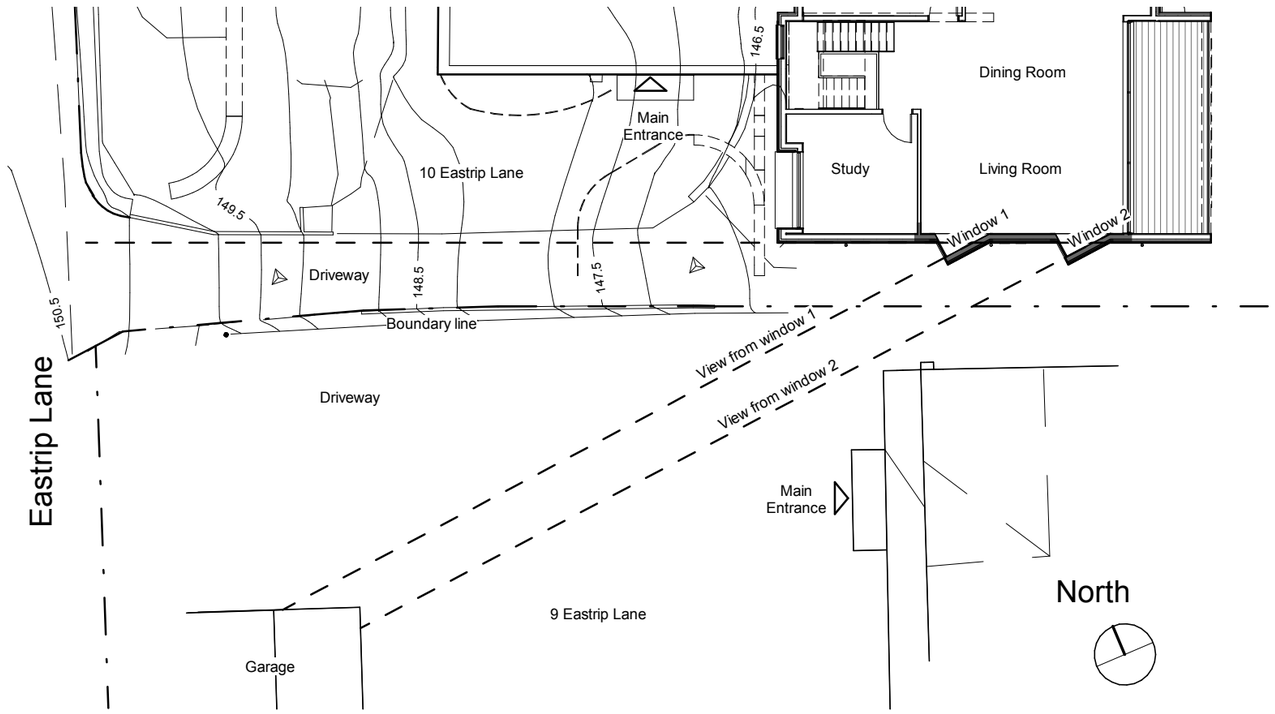

Part First Floor Plan with viewing angles
1 : 200

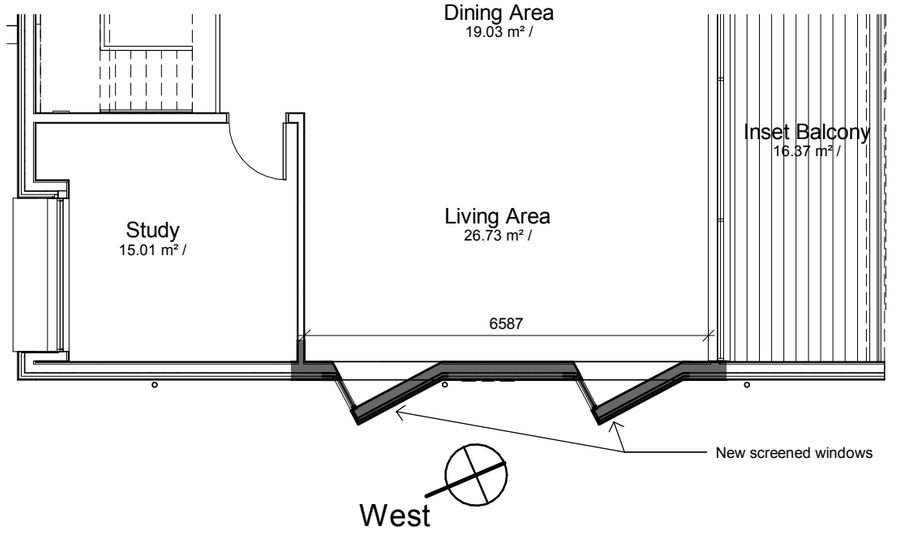

Part First Floor Plan
1 : 100

0 1 2 3 4 5 10m at 1:100

Sarah & Charlie Salter

10 Eastrip Lane, Colerne, SN14 8AX

Proposed First Floor Plans & Elevations

scale As indicated at A3 drawn by BS

..

Batterham Smith
ARCHITECTS
01225 851122 www.batterhamsmitharchitects.co.uk

2305-P 03