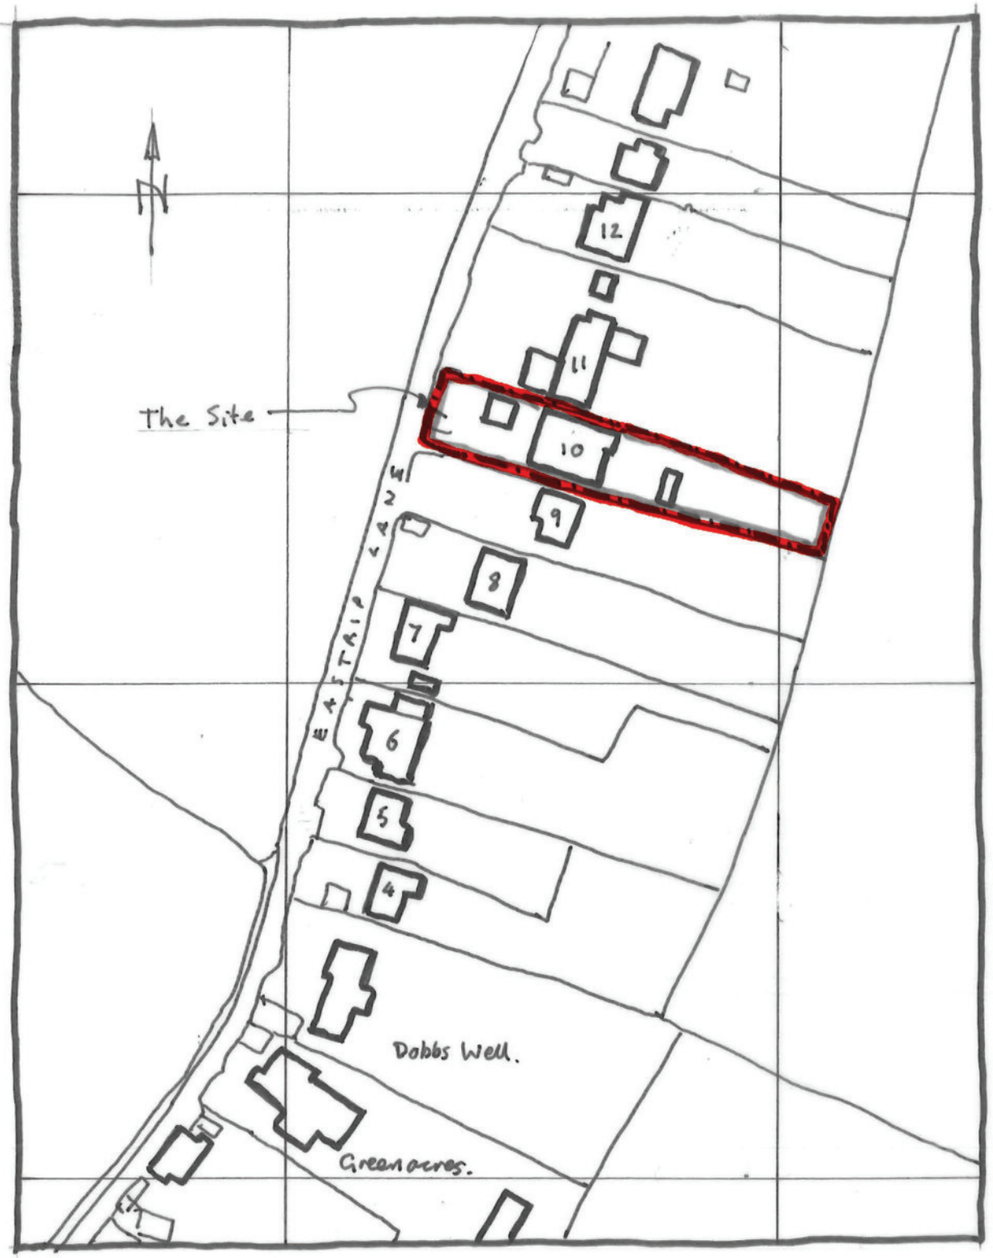

BLOCK PLAN AT 1:1250

SCALE BAR

0 10 20 30 40 50 100 m

@ 1:1250

@ A3 Size

SITE POSTCODE SN14 8AX.



LOCATION PLAN AT 1:10,000

10 EASTRIP LANE COLERNE

FOR Sarah & Charlie Salter

LOCATION & BLOCK PLAN

scale 1:1250 drawn by BS date 22.08.2023

Batterham Smith
ARCHITECTS
01225 851122 www.batterhamsmitharchitects.co.uk

2305 - P 01