

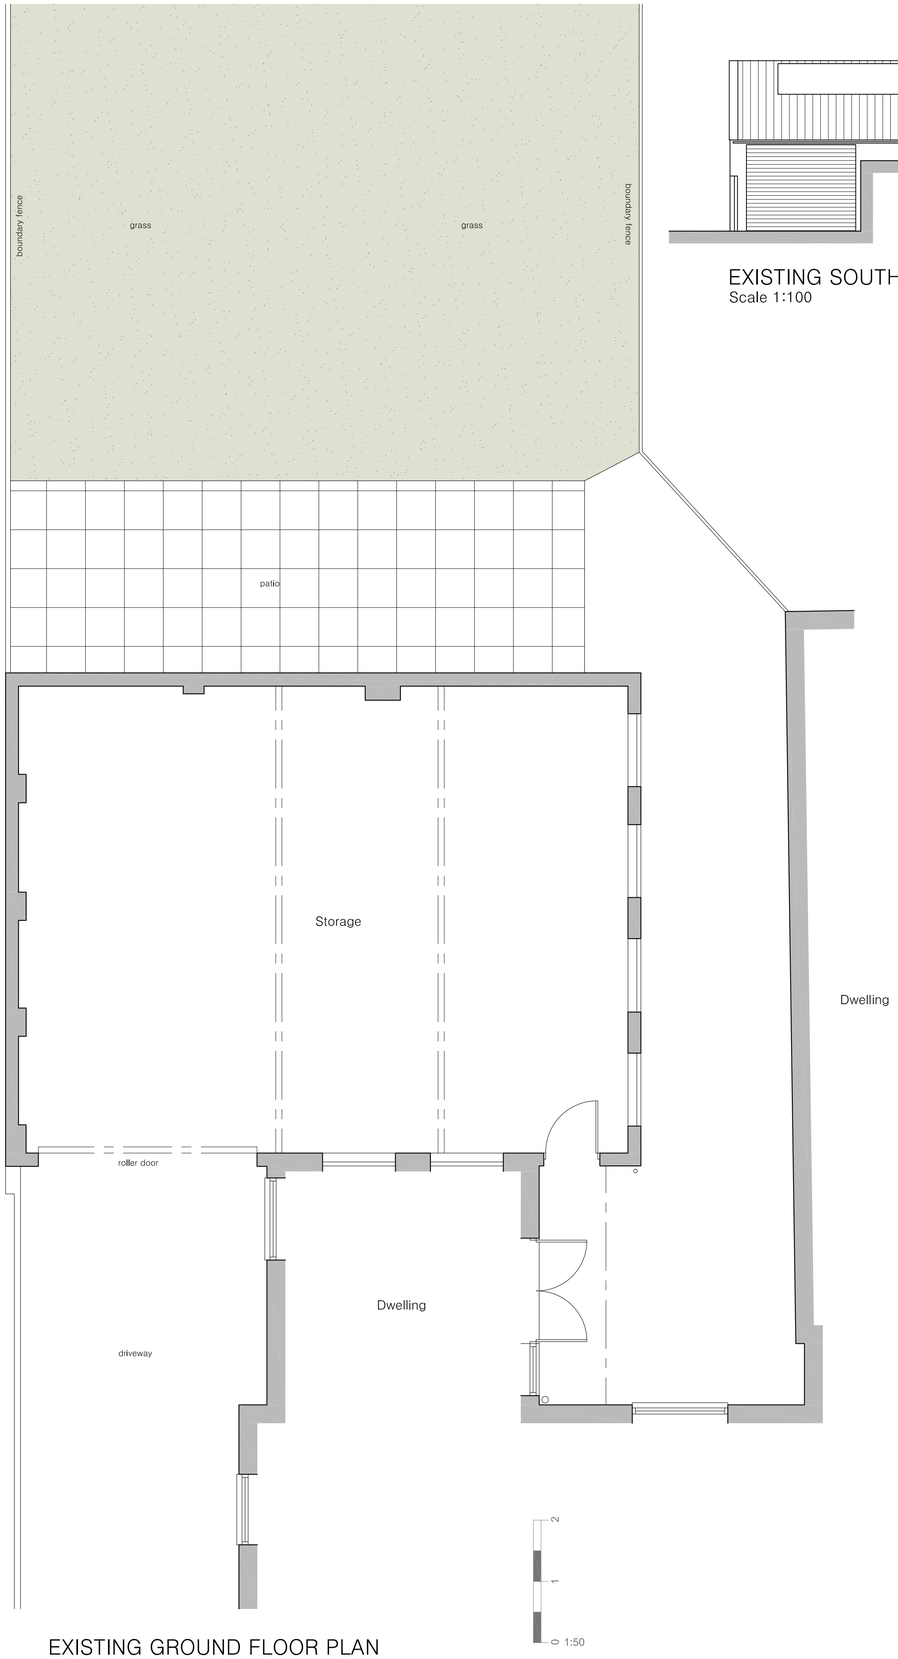



EXISTING GROUND FLOOR PLAN
Scale 1:50

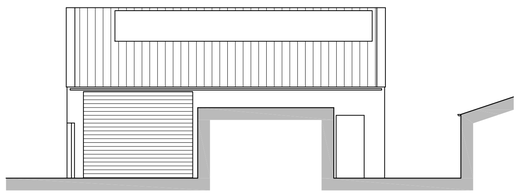


EXISTING SOUTH EAST ELEVATION
Scale 1:100

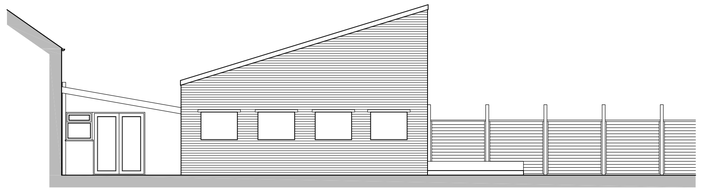


EXISTING NORTH EAST ELEVATION
Scale 1:100

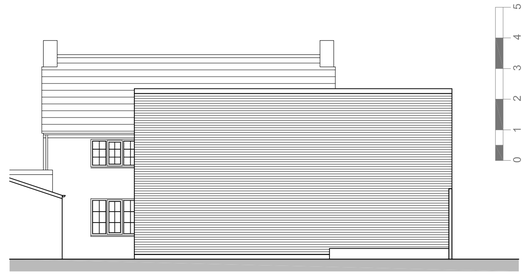


EXISTING NORTH WEST ELEVATION
Scale 1:100

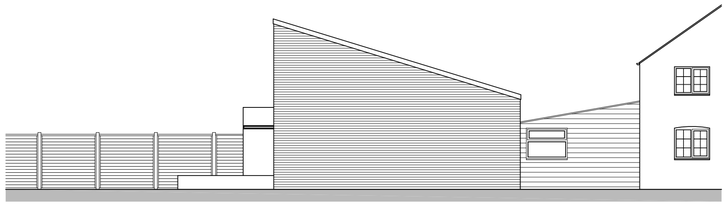


EXISTING SOUTH WEST ELEVATION
Scale 1:100

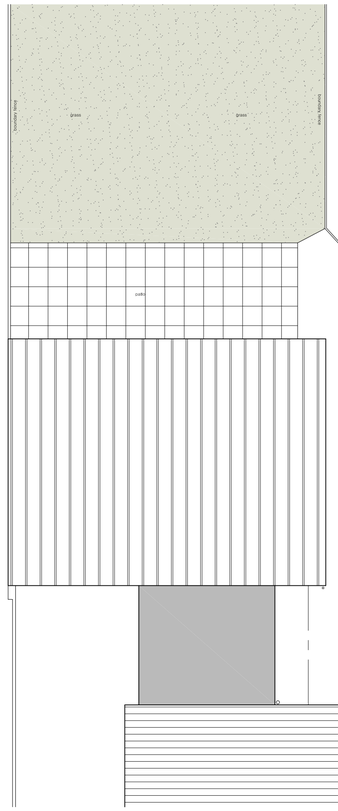

EXISTING GROUND FLOOR PLAN
Scale 1:100

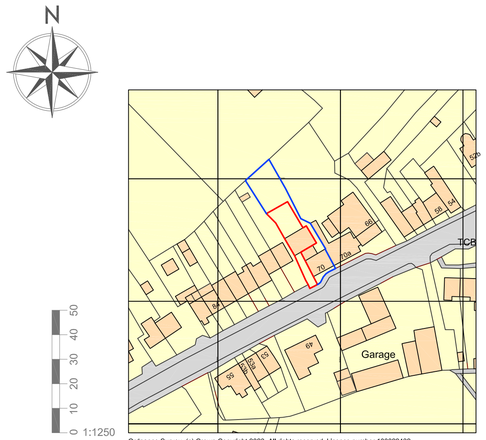

SITE LOCATION PLAN
Scale 1:1250

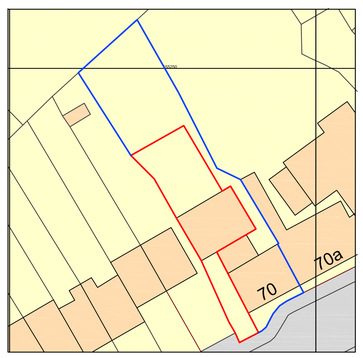

EXISTING BLOCK PLAN
Scale 1:500

TOR ARCHITECTURAL SERVICES

CHRIS JONES ~ chris@cajones.co.uk
www.cajones.co.uk

Client

Mr and Mrs David and Carmel Grey

Project

Conversion and extension of existing outbuilding to 2 flats

Project Address

70 Frome Road,
Southwick,
Trowbridge,
BA14 9QQ

Date	*Scale*	*Revision*
May 2023	As Shown A1 Sheet	A

Drawing number / Details

001A - EXISTING PLANS