



PROPOSED SOUTH EAST ELEVATION
Scale 1:100

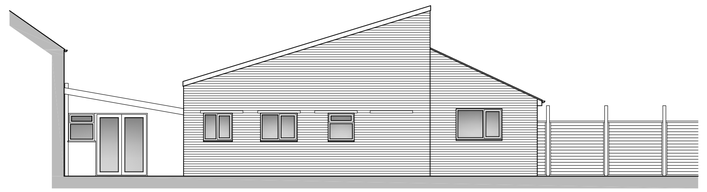


PROPOSED NORTH EAST ELEVATION
Scale 1:100




PROPOSED NORTH WEST ELEVATION
Scale 1:100

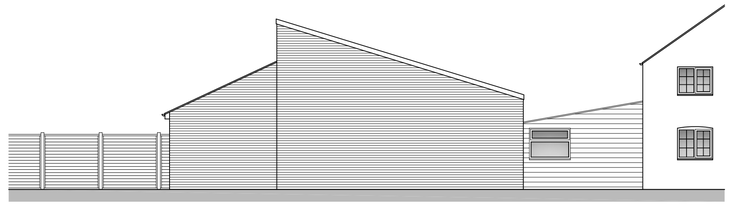


PROPOSED SOUTH WEST ELEVATION
Scale 1:100

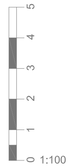

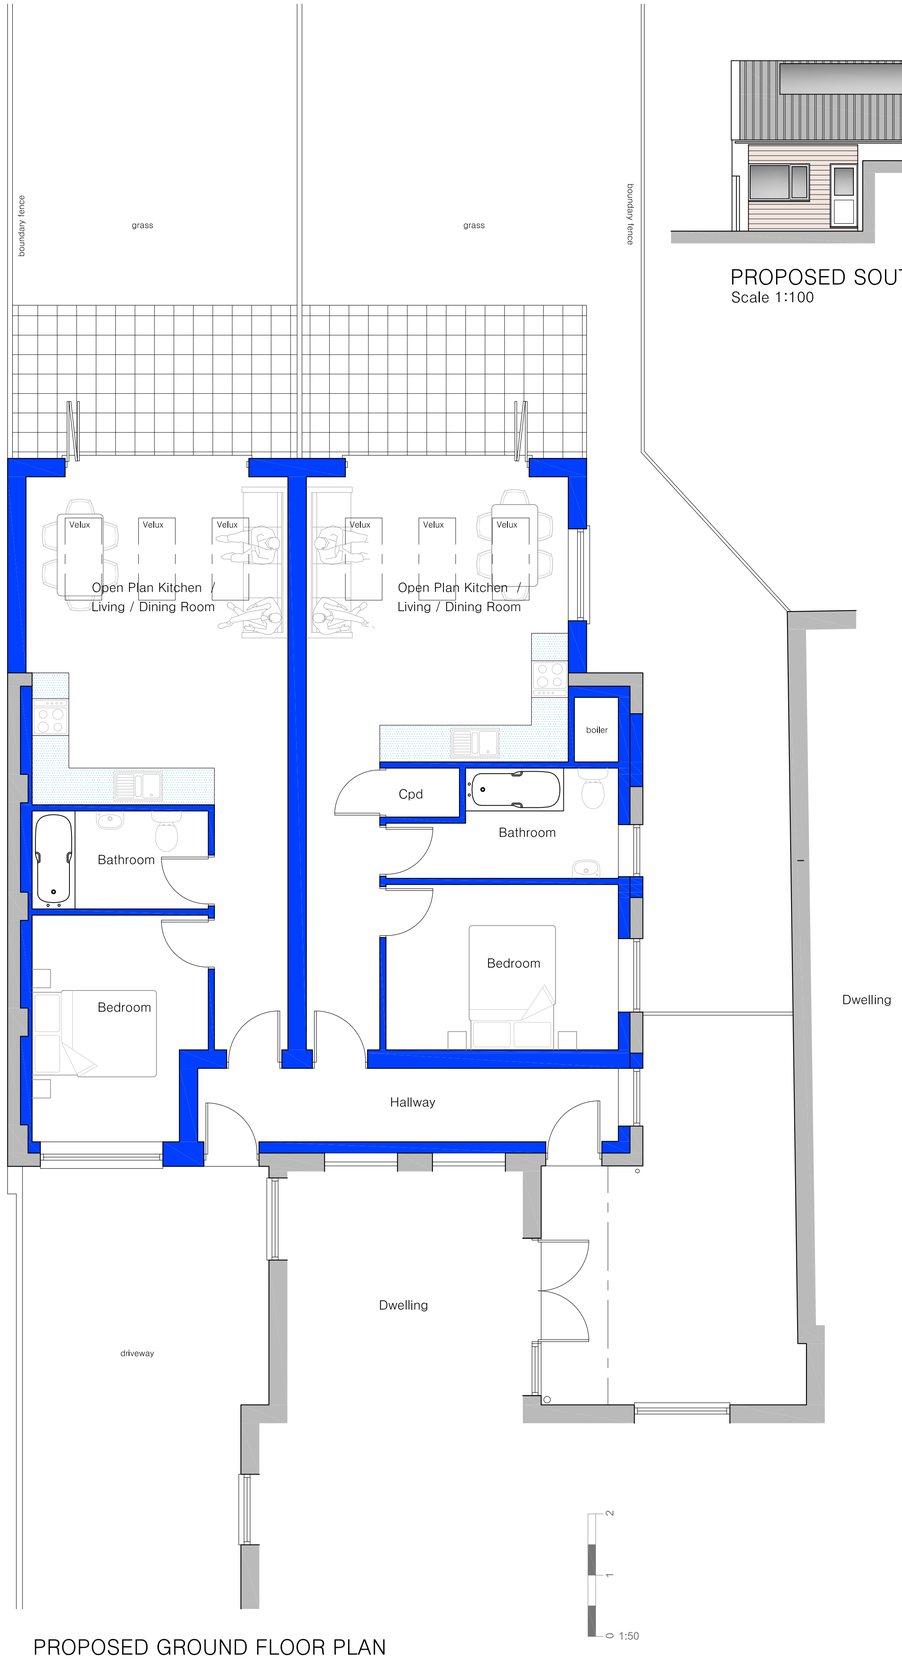



PROPOSED GROUND FLOOR PLAN
Scale 1:50

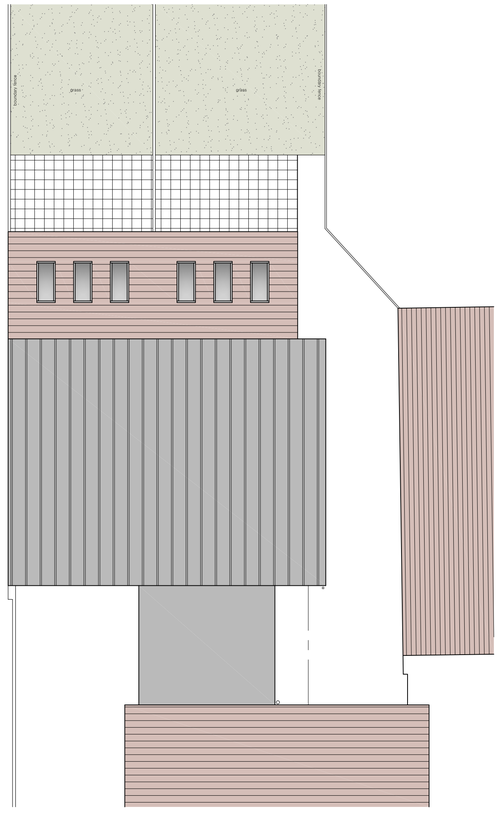

PROPOSED GROUND FLOOR PLAN
Scale 1:100



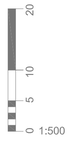

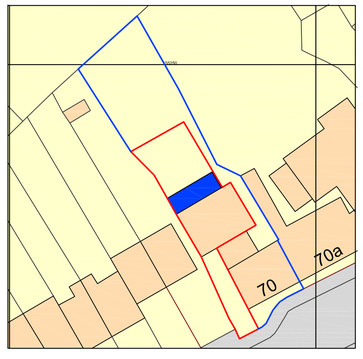

PROPOSED BLOCK PLAN
Scale 1:500

TOR ARCHITECTURAL SERVICES
CHRIS JONES ~ chris@cajones.co.uk
www.cajones.co.uk

Client
Mr and Mrs David and Carmel Grey

Project
Conversion and extension of existing outbuilding to 2 flats

Project Address
70 Frome Road,
Southwick,
Trowbridge,
BA14 9QQ

Date	*Scale*	*Revision*
May 2023	As Shown A1 Sheet	A

Drawing number / Details
002A - PROPOSED PLANS