

EXISTING BUILDINGS - WEST ELEVATION

WALLS - CONCRETE BLOCK & RENDERED CONCRETE
ROOFS - PROFILE METAL SHEETS, CURVED ROOFS ASBESTOS CEMENT SHEETS




SCALE BAR - (METRES)

SCALE 1/100

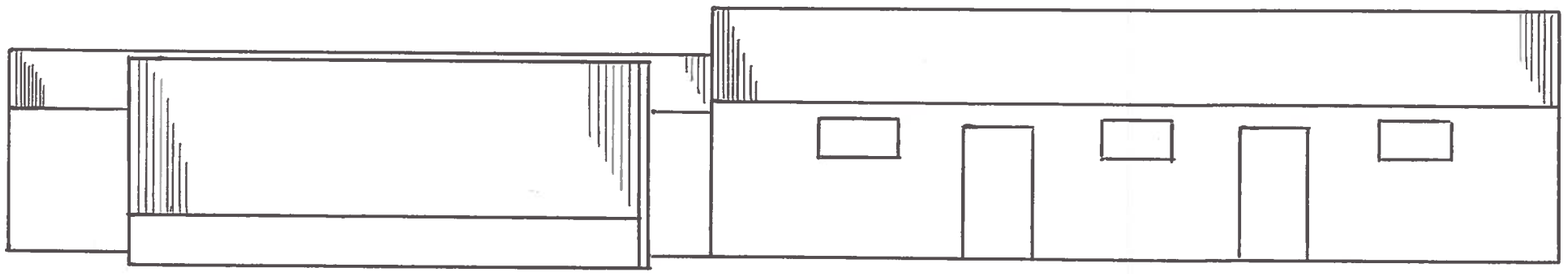

EXISTING BUILDINGS - NORTH ELEVATION - WHEN VIEWED FROM ROAD

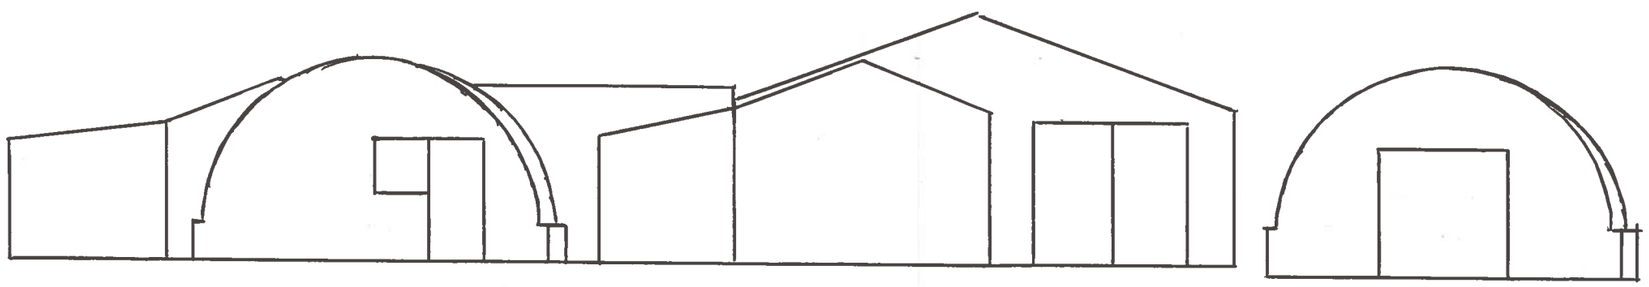

EXISTING BUILDINGS - EAST ELEVATION

BALINRAIT FARM HOUSE
OUTBUILDINGS
ELEVATIONS

DRAWING Nº: 2023-02
DRAWN BY: MARK GILBERT
DATE: 11 AUG 2023
SCALE: 1/100 SIZE A3