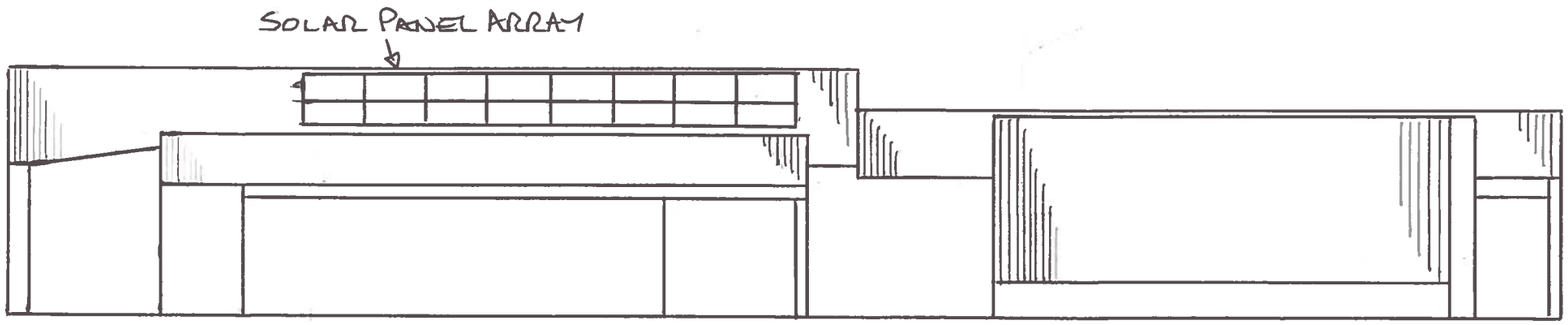

EXISTING BUILDINGS - SOUTH ELEVATION
MAXIMUM 4·1m TO APEX OF ROOF



SCALE BAR - (METRES)
SCALE 1/100

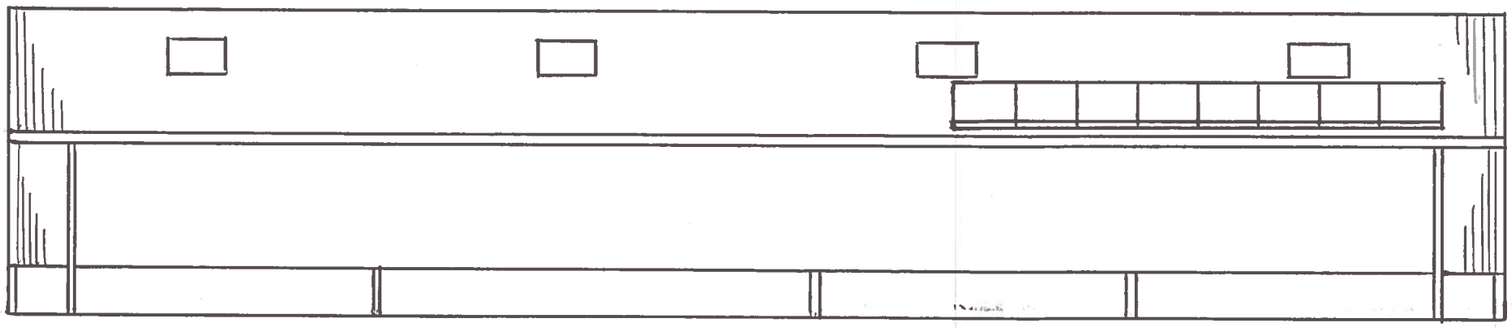

PROPOSED OUTBUILDING - SOUTH ELEVATION
80FT x 60F STEEL PORTAL FRAMED AGRICULTURAL BUILDING, 3m TO EAVES 5·1m TO APEX (NOMINAL)

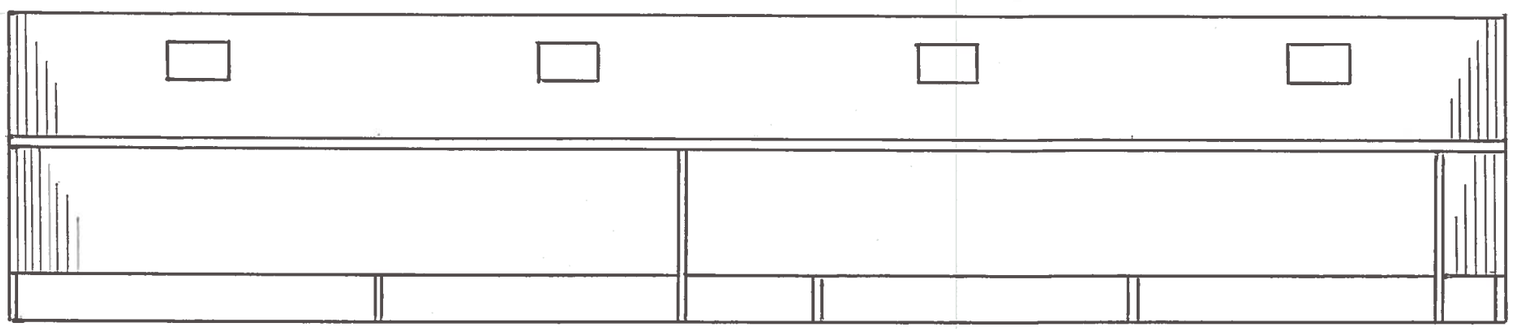

PROPOSED OUTBUILDING - NORTH ELEVATION

BALINRAIT FARM HOUSE
OUTBUILDINGS
ELEVATIONS

DRAWING Nº: 2023-03
DRAWN BY: MARK GILBERT
DATE: 11 AUG 2023
SCALE: 1/100 SIZE A3