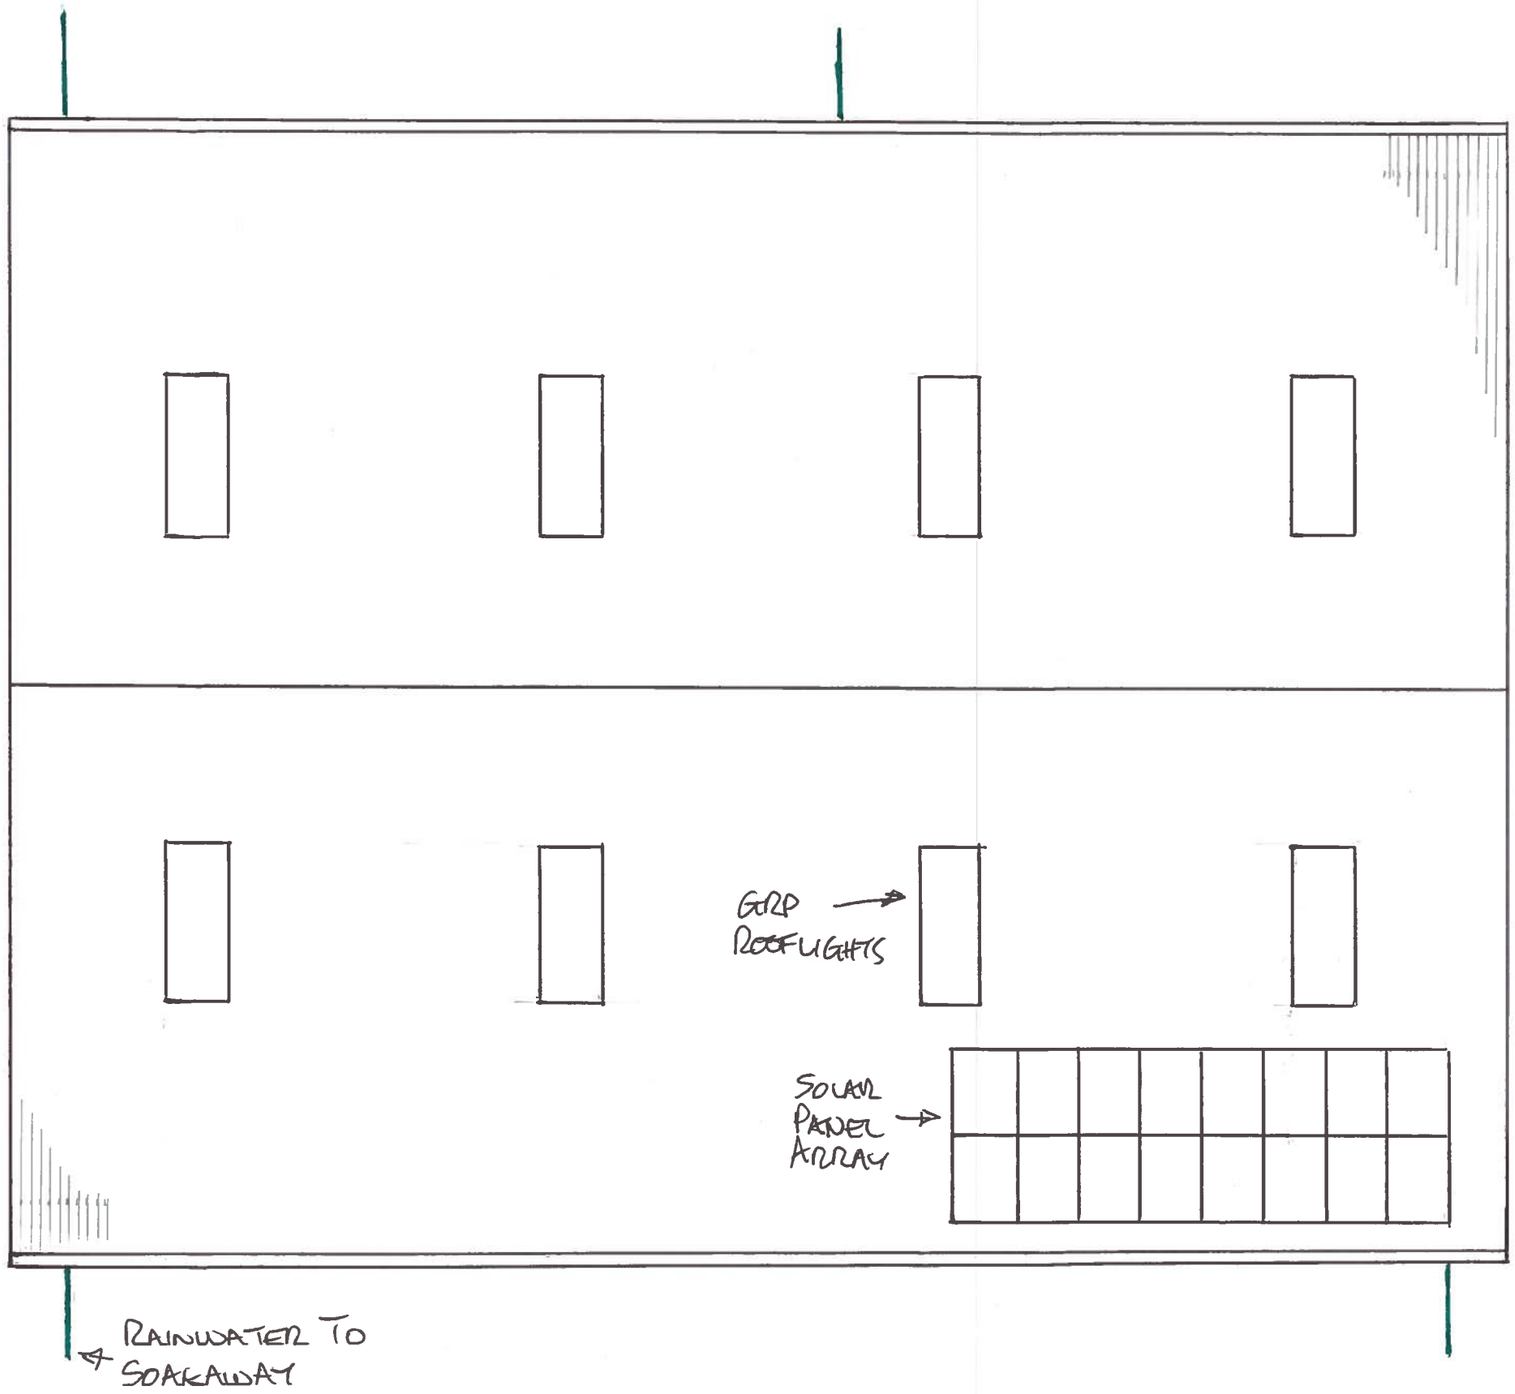

PROPOSED OUTBUILDING - PLAN VIEW



SCALE BAR - (METRES)

SCALE 1/100

MATERIALS

80FT x 60FT STEEL PORTAL FRAMED AGRICULTURAL BUILDING

ROOF: NATURAL GREY 'PROFILE 6' FIBRE CEMENT SHEETS
OR GREY BOX PROFILE PLASTISOL METAL SHEETS

GRP ROOFLIGHTS FITTED

RAINWATER GUTTERS AT EAVES

EXISTING SOLAR PANEL 4 KW ARRAY TO BE REFITTED ON THIS BUILDING.

BALINRAIT FARM HOUSE
PROPOSED OUTBUILDING
PLAN VIEW

DRAWING Nº : 2023-05
DRAWN BY : MARK GILBERT
DATE : 11 AUG 2023
SCALE: 1/100 SIZE A3