


SCALE BAR - (METRES)
SCALE 1/100

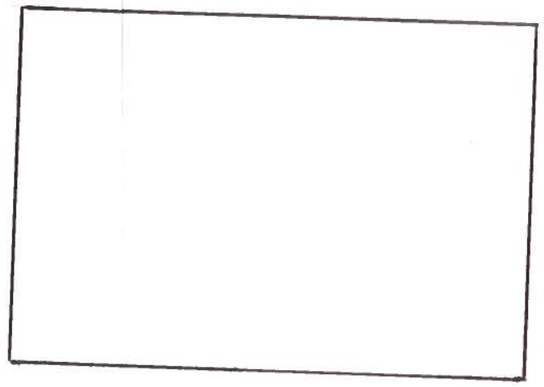



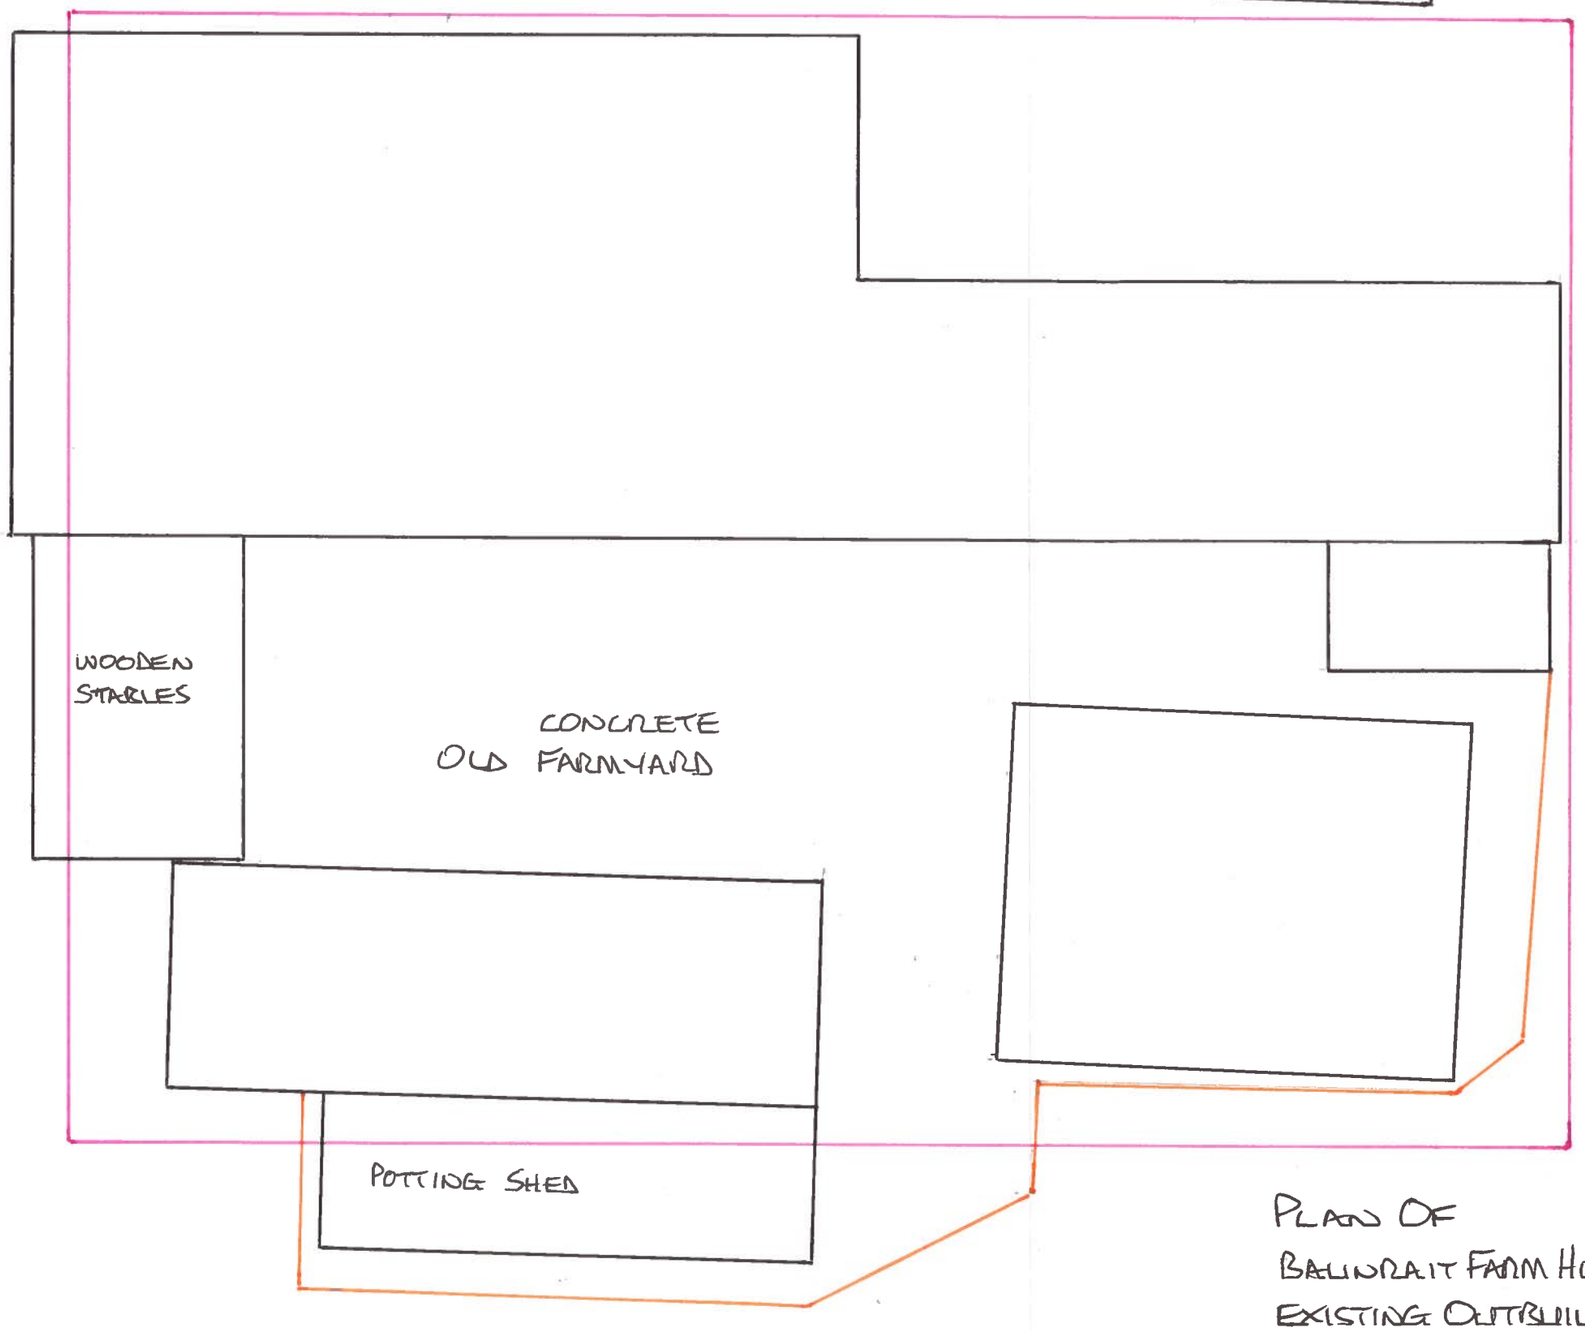


— PLAN OUTLINE OF EXISTING OUTBUILDINGS

— PLAN OUTLINE OF PROPOSED OUTBUILDING 80FT×60FT (NOMINAL)

— EXTREMETIES OF CONCRETE YARD - EXISTING CONCRETE (TO BE DEMOLISHED)

PLAN OF
BALINRAIT FARM HOUSE
EXISTING OUTBUILDINGS

DRAWING Nº: 2023-06
DRAWN BY: MARK GILBERT
DATE: 11 AUG 2023
SCALE 1/100 SIZE A3