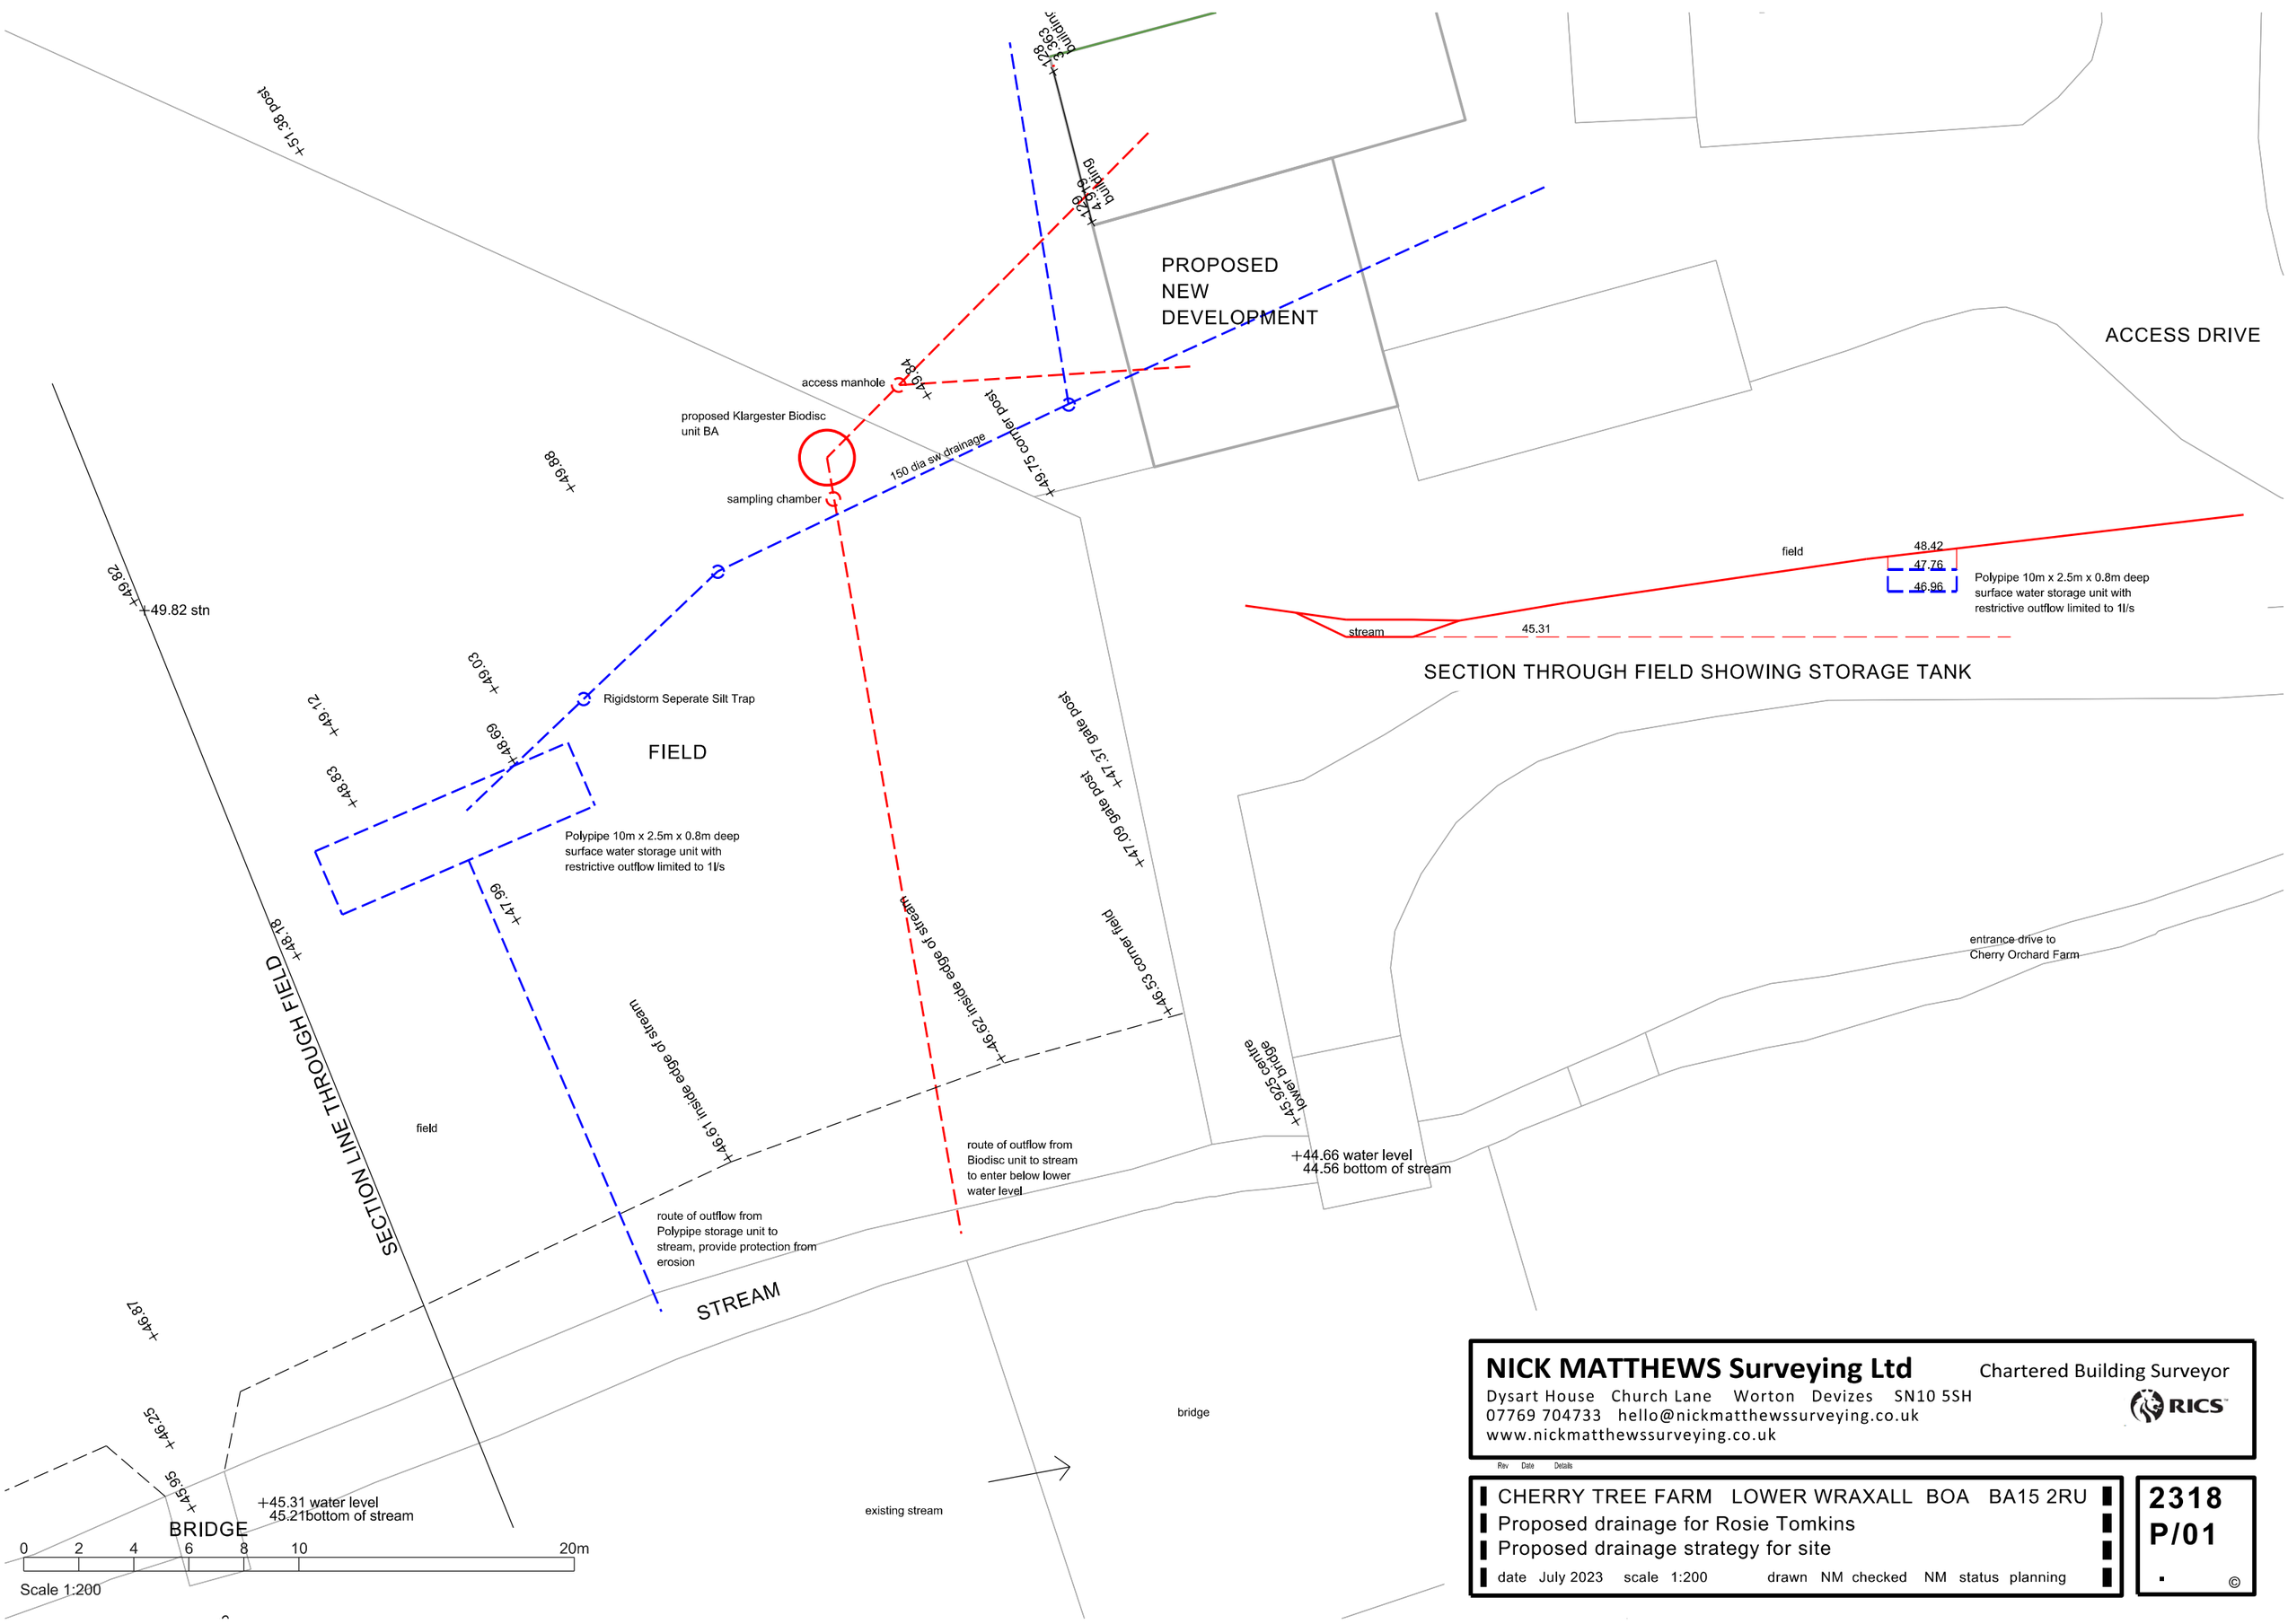

NICK MATTHEWS Surveying Ltd Chartered Building Surveyor

Dysart House Church Lane Worton Devizes SN10 5SH
07769 704733 hello@nickmatthewssurveying.co.uk
www.nickmatthewssurveying.co.uk

Rev Date Details

CHERRY TREE FARM LOWER WRAXALL BOA BA15 2RU
Proposed drainage for Rosie Tomkins
Proposed drainage strategy for site
date July 2023 scale 1:200 drawn NM checked NM status planning

2318
P/01