This drawing is copyright and may not be altered, traced, copied, photographed or used for any purpose other than that for which it is issued without written permission from CSA Architects.

Contractors are not to scale from this drawing, but to check all dimensions on site prior to the commencement of work.

Any discrepancies should be reported to the Architect.

All details shown on this drawing are based upon typical site conditions related to the area. No responsibility can be accepted for abnormal conditions unless reported to the Architects, so that design amendments may be considered.


Notes / Revisions

REV	DATE	NOTES	BY
D	30/11/2022	Hybrid planning application	JB
C	17/11/2022	Revised proposals	JB
B	**15/12/2021**	**Revised proposals (PL)**	**JB**
A	06/12/2021	Draft Planning Issue	SK
-	03/12/2021	Initial issue	MS

ORIGINAL DRAWING SIZE : A1

Scale Reference

0m 1 2 3 4 5 6 7 1:100

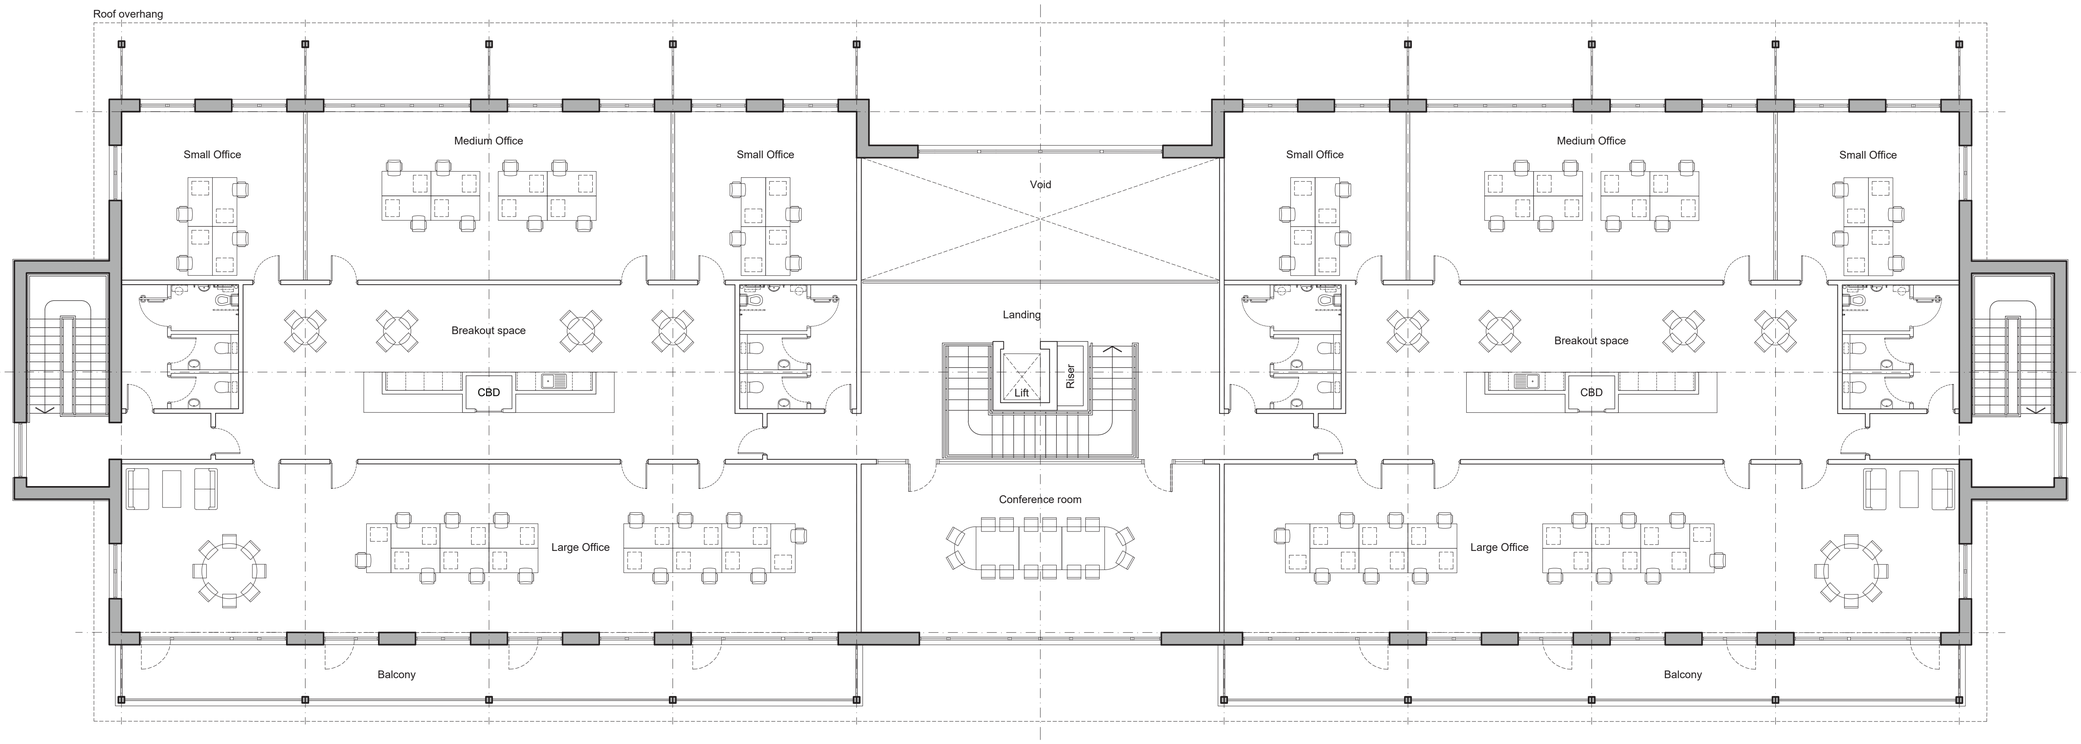

01 SECOND FLOOR PLAN
SCALE 1: 100

Project Spitfire
Salisbury

NATIONWIDE ENGINEERING

BAUER GROUP

CSA Architects
RIBA Chartered Practice

Tel 01872 265 310
www.csa-architects.co.uk
info@csa-architects.co.uk
St Piran House, Heron Way
Newham, Truro, Cornwall, TR1 2XN

Job Description / Location

PROPOSED DEVELOPMENT ADJACENT TO HIGH POST BUSINESS PARK

SAILISBURY, WILTSHIRE SP4 6AT

Drawing Title

NATIONWIDE & CONCRETENE
BUILDING 1
SECOND FLOOR PLAN

Date	Scale	Drawn By	Checked
Nov 2021	1:100	MS	SK

Job. No.	Drawing No.	Revision
3401	4.022	D

PLANNING