
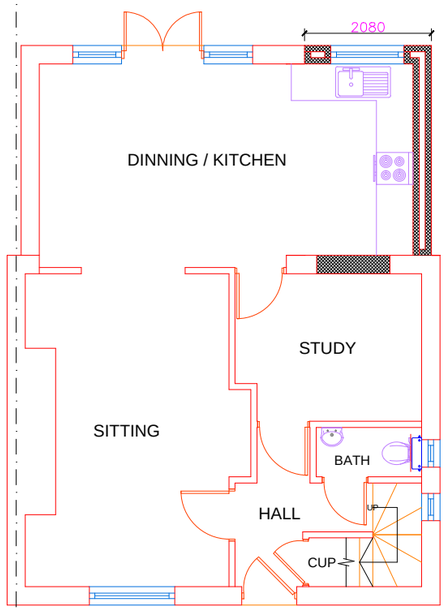


PROPOSED
GROUND FLOOR PLAN

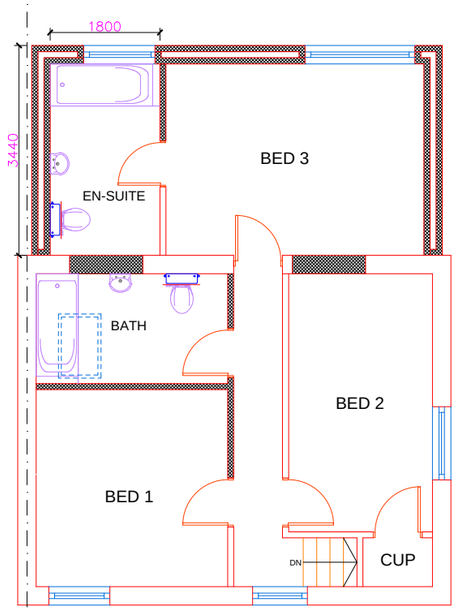

PROPOSED
FIRST FLOOR PLAN

A	15.08.23	DA ISSUE	GK
		AMENDMENT	BY

0 1 2 3 4 5
Metres

SCALE 1:100@A3

Project :
Proposed Double Story Rear Extension

Date : 15/08/23

Sheet Title :
Proposed Plans

Sheet no : 02

Address :
3 Velley Hill Gastard Corsham
WILTSHIRE
SN13 9PU

Applicant :