

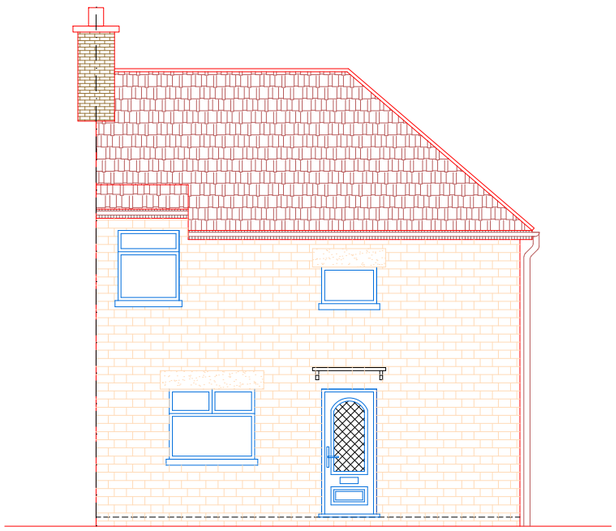


FRONT ELEVATION
(NO CHANGE PROPOSED)

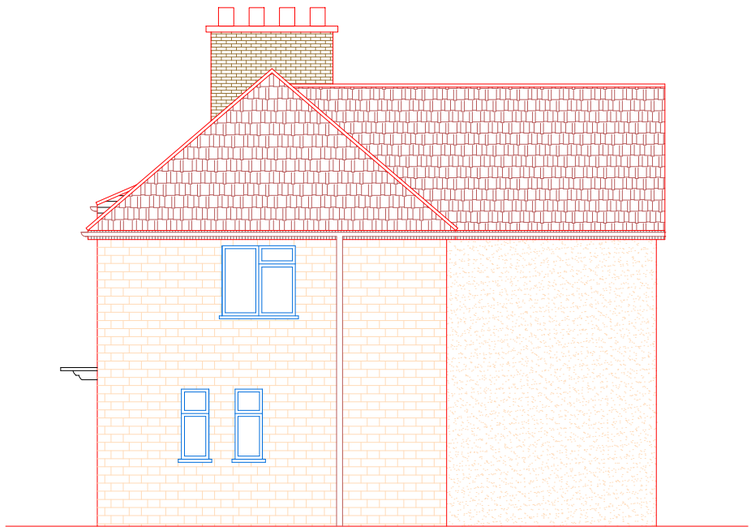

PROPOSED
SIDE ELEVATION-1

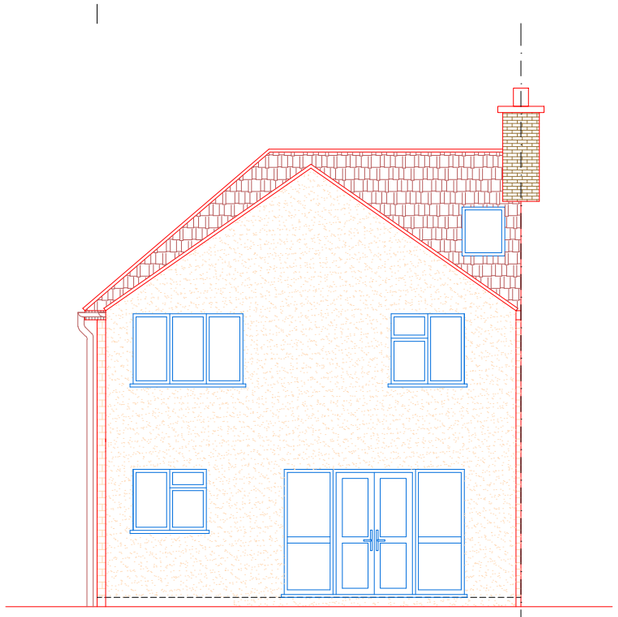

PROPOSED
REAR ELEVATION



PROPOSED
SIDE ELEVATION-2

| | | | |
|---|---|---|---|
| A | 15.08.23 | DA ISSUE | GK |
| | | AMENDMENT | BY |

0 1 2 3 4 5
Metres

SCALE 1:100@A3

**Project :**
Proposed Double Story Rear Extension

**Date :** 15/08/23

**Sheet Title :**
Proposed Elevations

**Sheet no :** 04

**Address :**
3 Velley Hill Gastard Corsham
WILTSHIRE
SN13 9PU

**Applicant :**