
BOUNDARY LINE


GARDEN

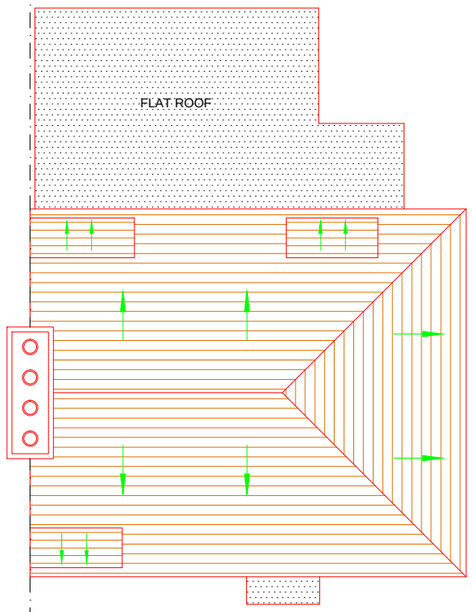

EXISTING
ROOF PLAN

BOUNDARY LINE

GARDEN

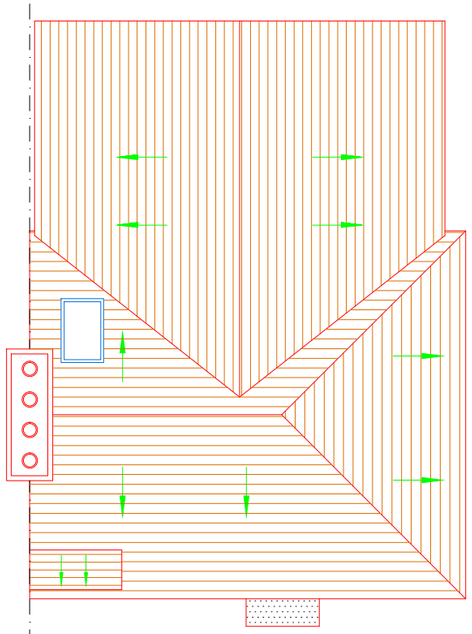

PRPOSED
ROOF PLAN

A	15.08.23	DA ISSUE	GK
		AMENDMENT	BY

0 1 2 3 4 5

Metres

SCALE 1:100@A3

Project :

Proposed Double Story Rear Extension

Date : 15/08/23

Sheet Title :

Roof Plan

Sheet no : 05

Address :

3 Velley Hill Gastard Corsham
WILTSHIRE
SN13 9PU

Applicant :