

NORTH ELEVATIONS EXISTING



SOUTH ELEVATIONS EXISTING

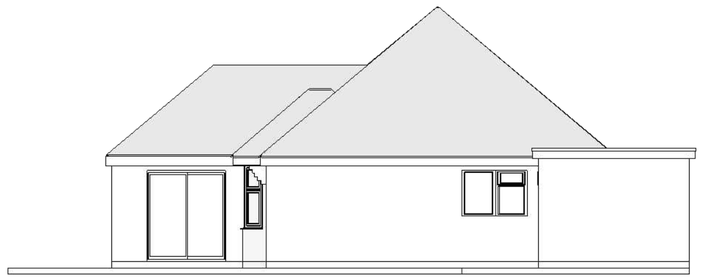

EAST ELEVATIONS EXISTING

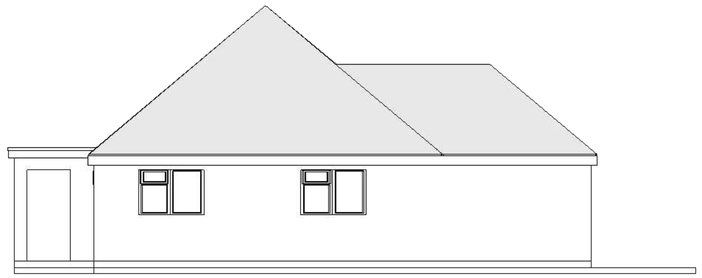

WEST ELEVATIONS EXISTING

ELEVATIONS EXISTING

Scale 1:100

00 2 4 8

GDG design
gdgplan@btinternet.com

Project
LOFT CONVERSION

AGENT
G GREENWOOD
11 CANADIAN AV
SALISBURY WILTS
SP2 7JL
01722321541
gdgplan@btinternet.com

ELEVATIONS EXISTING

CLIENT
K WESTERN
Grassmere
Petersfinger Road
SP5 3BY

Drawing Detail
Scale @ A2 - 1:100
Drawing No KW-EE-A1
Drawn by GG

August 22, 2023