

GROUND FLOOR

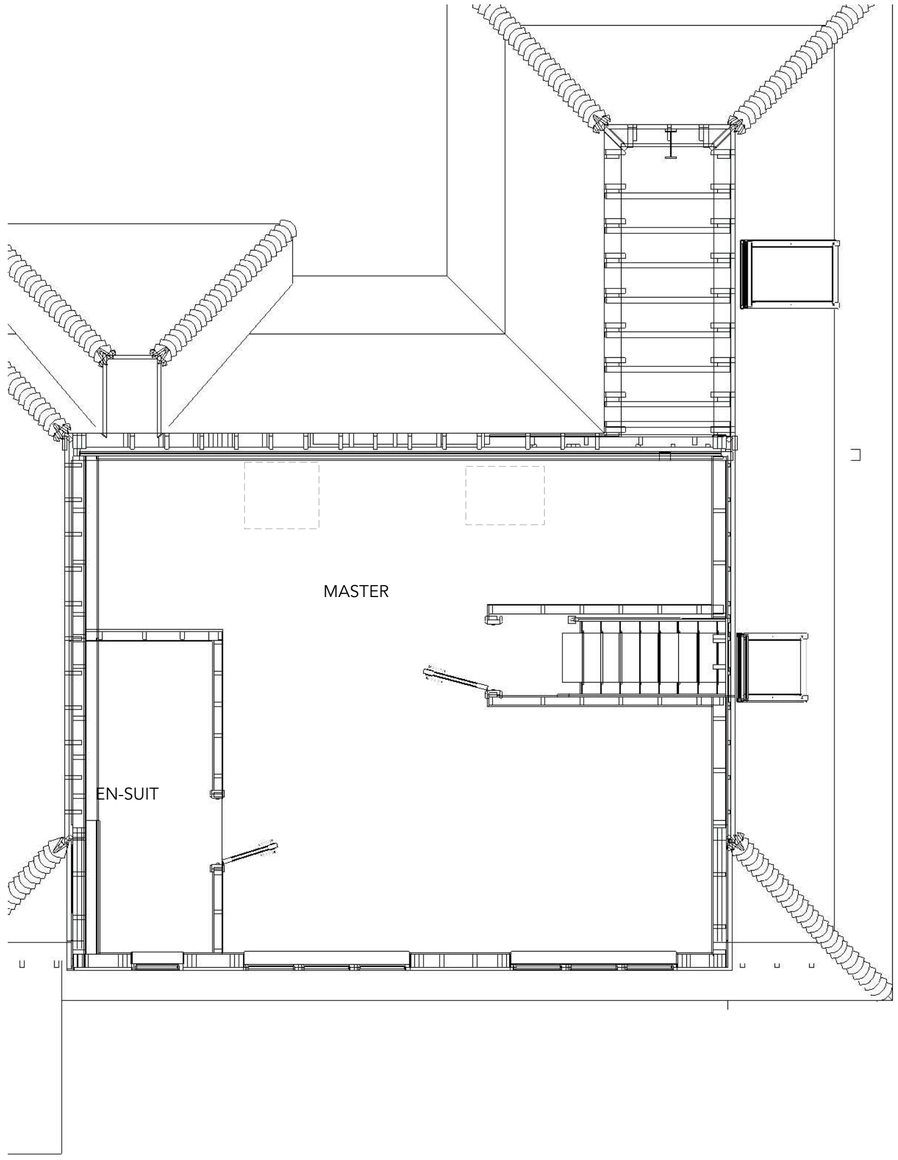

FIRST FLOOR

FLOOR PLANS PROPOSED

Scale 1:50

00 01 02 04

GDG design
gdgplan@btinternet.com

Project
LOFT CONVERSION

AGENT
G GREENWOOD
11 CANADIAN AV
SALISBURY WILTS
SP2 7JL
01722321541
gdgplan@btinternet.com

FLOOR PLANS PROPOSED

CLIENT
K WESTERN
Grassmere
Petersfinger Road
SP5 3BY

Drawing Detail
Scale @ A2 - 1:50
Drawing No KW-FPP REV A
Drawn by GG
August 22, 2023