
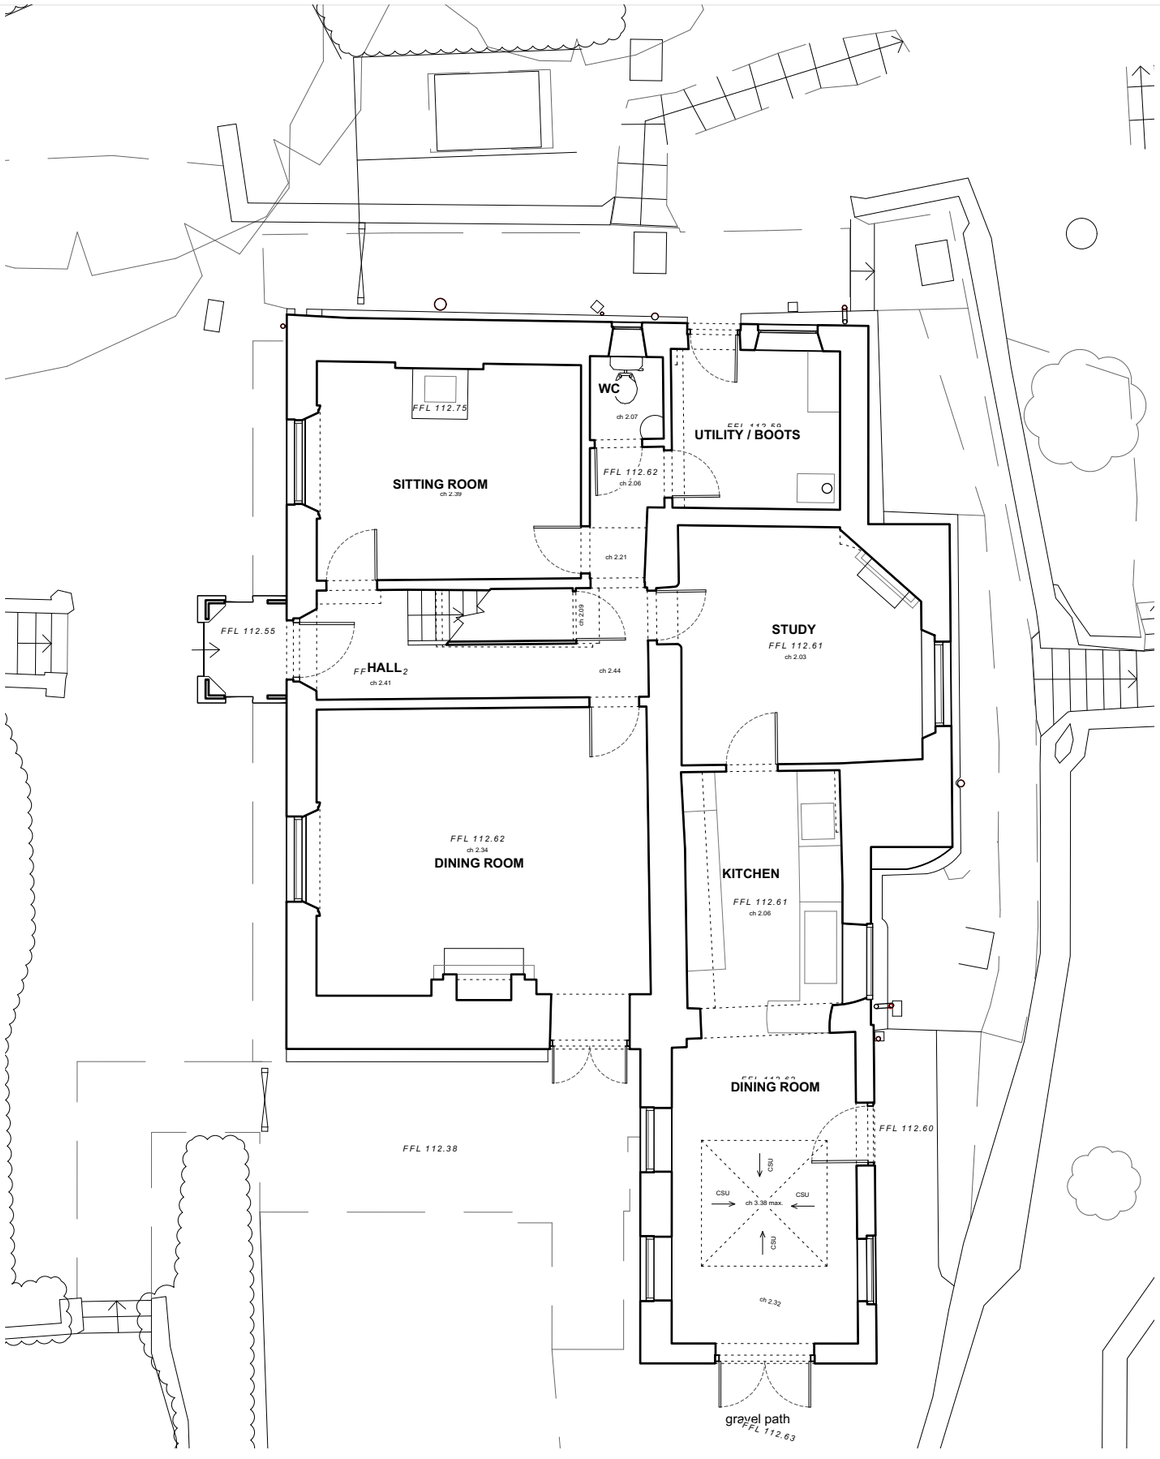


GROUND FLOOR

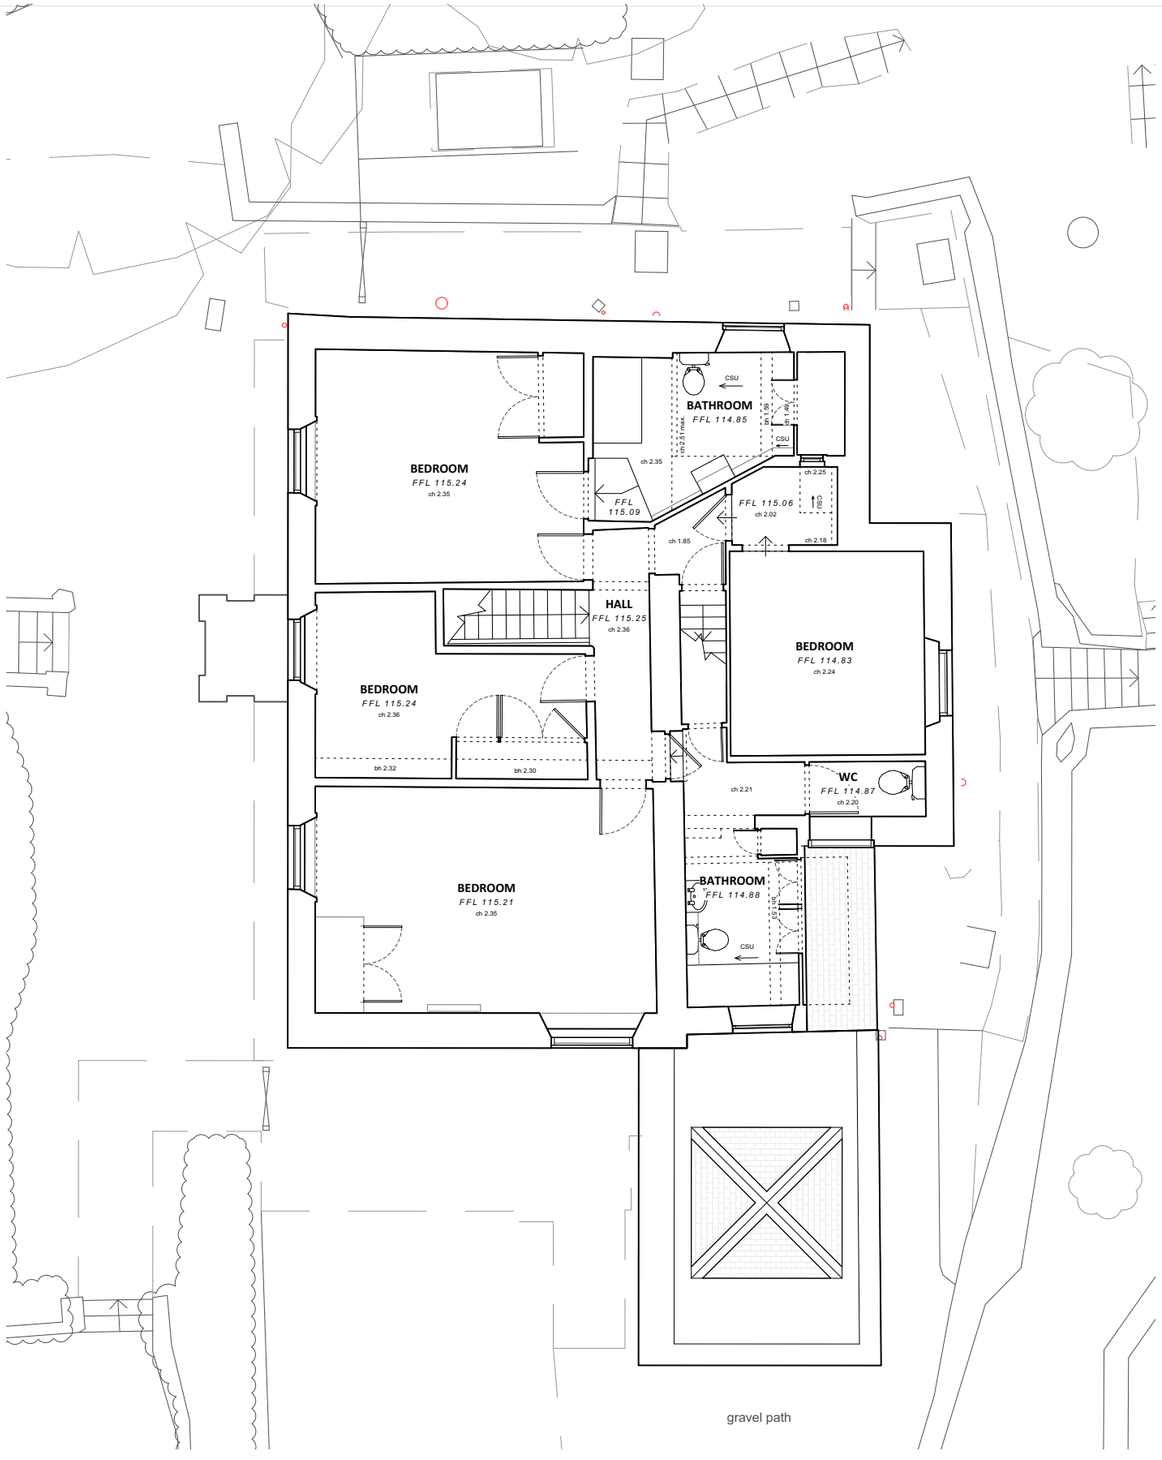

FIRST FLOOR

1:100

0 10m

JOB NO - DRAWING NO. - REVISION	
488 - [1] 101	
DRAWN BY	
Ansty House	18/11/2021
SURVEY - Ground + First Floor Plans (House)	1:100

CaSA ARCHITECTS
Bath Brewery Toll Bridge Road Bath BA1 7DE t 01225 851871 e studio@casa-architects.com © CaSA Architects