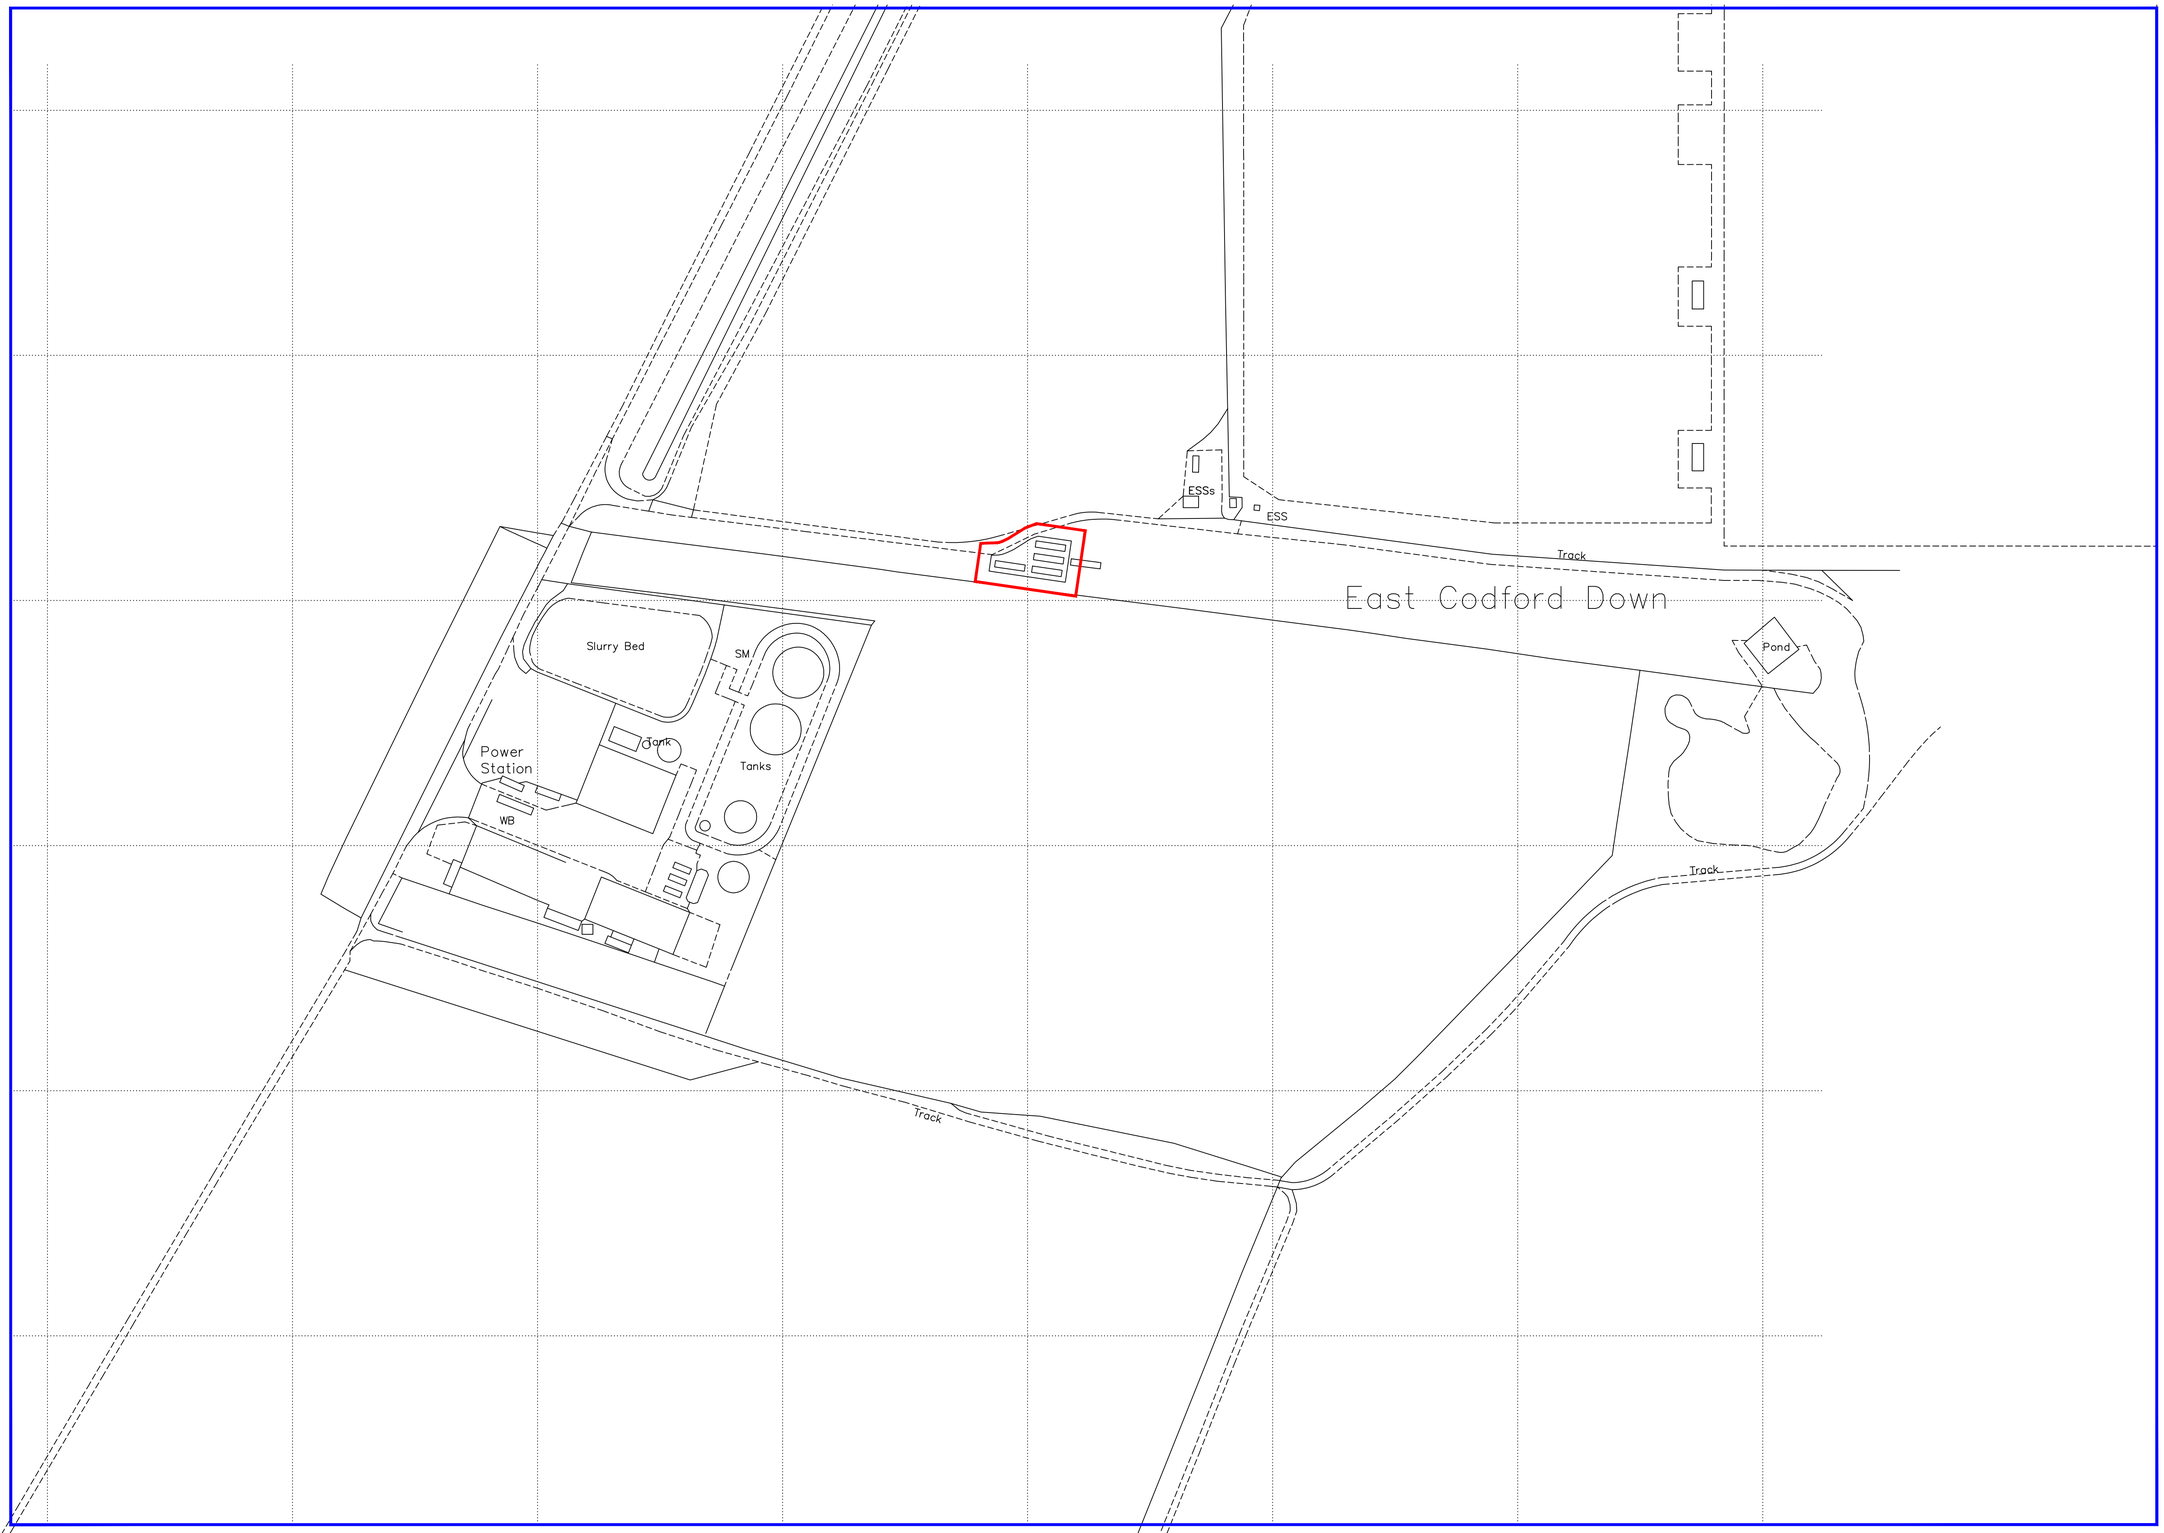


Ordnance Survey (c) Crown Copyright 2023. All rights reserved. Licence number 100022432

0m 10m 50m 100m 150m

N W E S

Rev No.	Revision Note	Date	Drawn	Checked
B	Digester 3 added to site plan with Revised Gas Take Off	23.05.23	AW	AW
C	Digester bund increased	01.06.23	AW	AW
D	Biogas equipment moved for circular HGV access.	28.07.23	AW	AW
E	Battery Storage Added to Site Plan	31.08.23	AW	AW

NUMBER - REV - CLIENT - PROJECT
01972-00 - E - JM Stratton & Co - Codford Biogas

TITLE
Location Plan

DATE	SHEET	SCALE
23.05.23	03	1:1250
DRN BY: AW	CHK BY: AW	PAPER SIZE: A1

BOURNE VALLEY ASSOCIATES
ANDOVER LANE FARM
FABERSTOWN
ANDOVER
HAMPSHIRE
SP11 9PE
Tel: 01264 850159
Email: info@bournevalley.co.uk