


Ref	Element	Material / Finish	Colour
1	External wall	Rubble Stone	Natural finish
2	External wall	Timber cladding	Natural finish
3	Roof	Slate	Grey
4	Windows/Doors	Aluminium	Grey
5	Roof Windows	Aluminium pivot	Grey

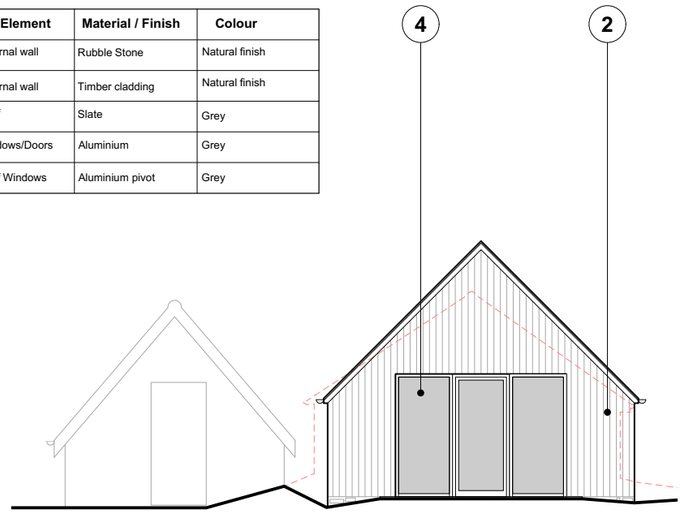


EAST ELEVATION

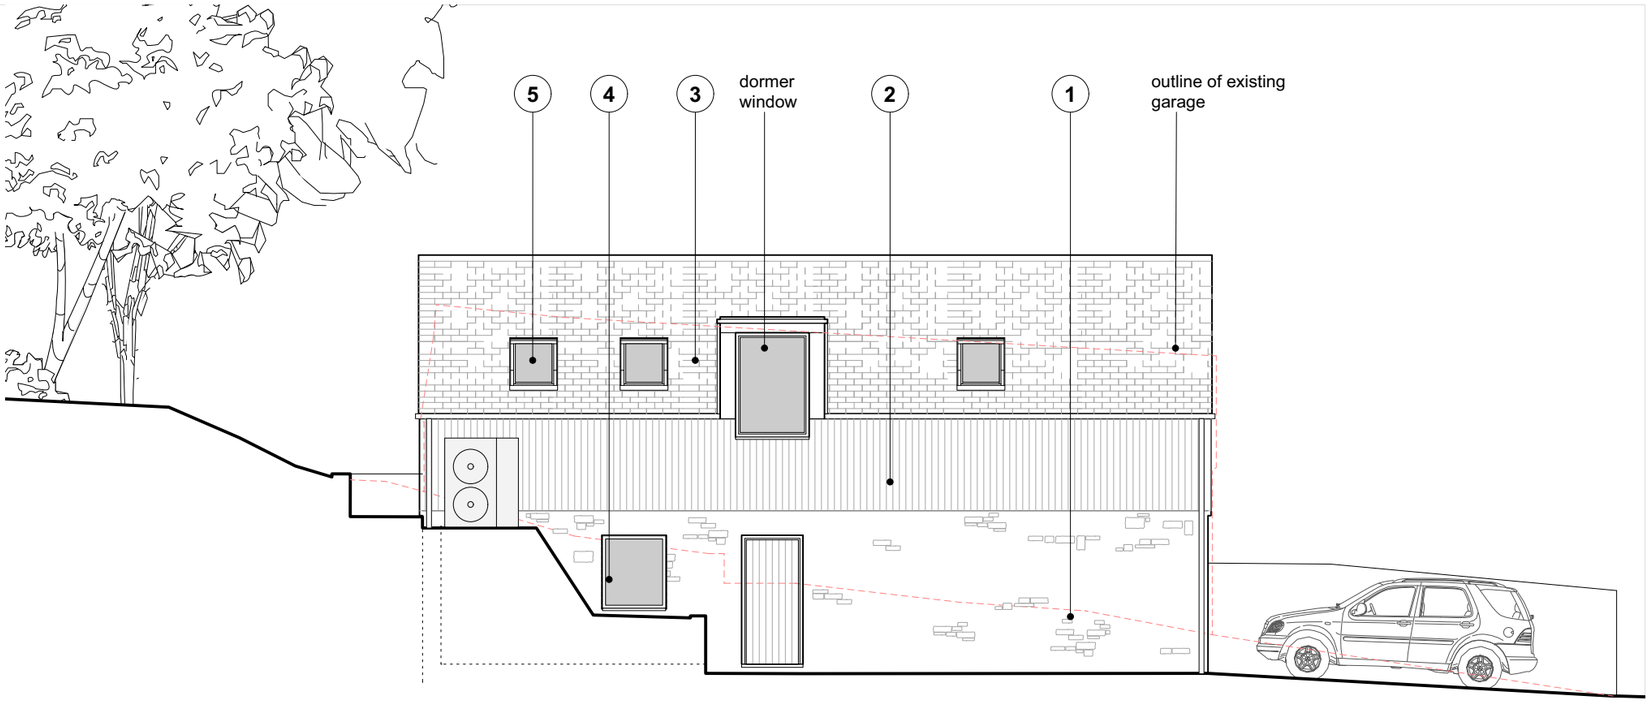

NORTH ELEVATION

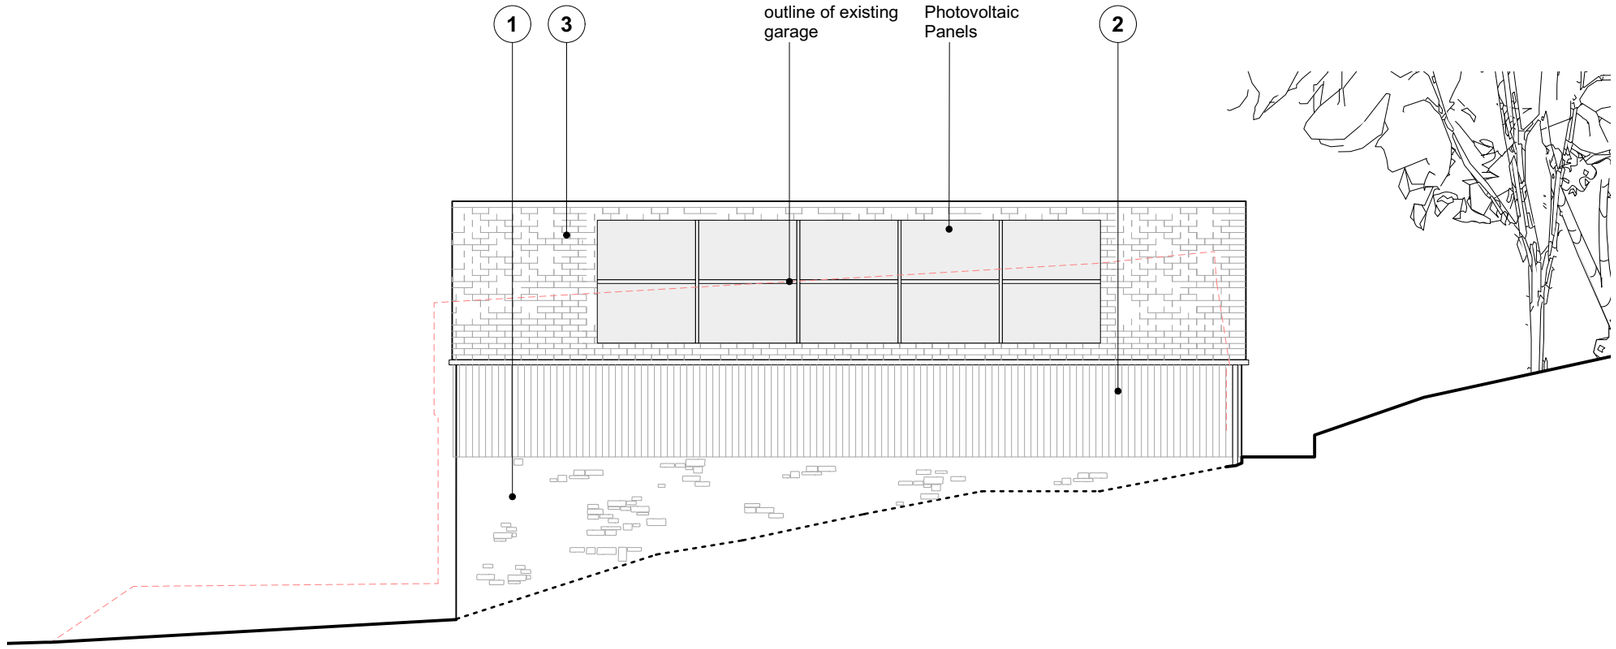

SOUTH ELEVATION

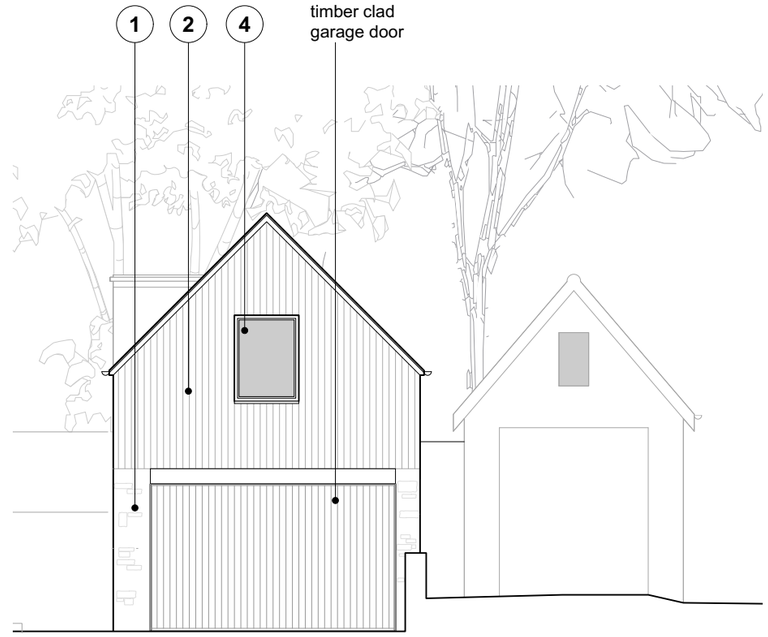

WEST ELEVATION

1:100

0 10m

CaSA ARCHITECTS

JOB NO - DRAWING NO. - REVISION

488 - [3] 202

DRAWN BY

Ansty House 18/11/2021

PROPOSED - Elevations (Garage) 1:100

Bath Brewery Toll Bridge Road Bath BA1 7DE t 01225 851871 e studio@casa-architects.com © CaSA Architects