
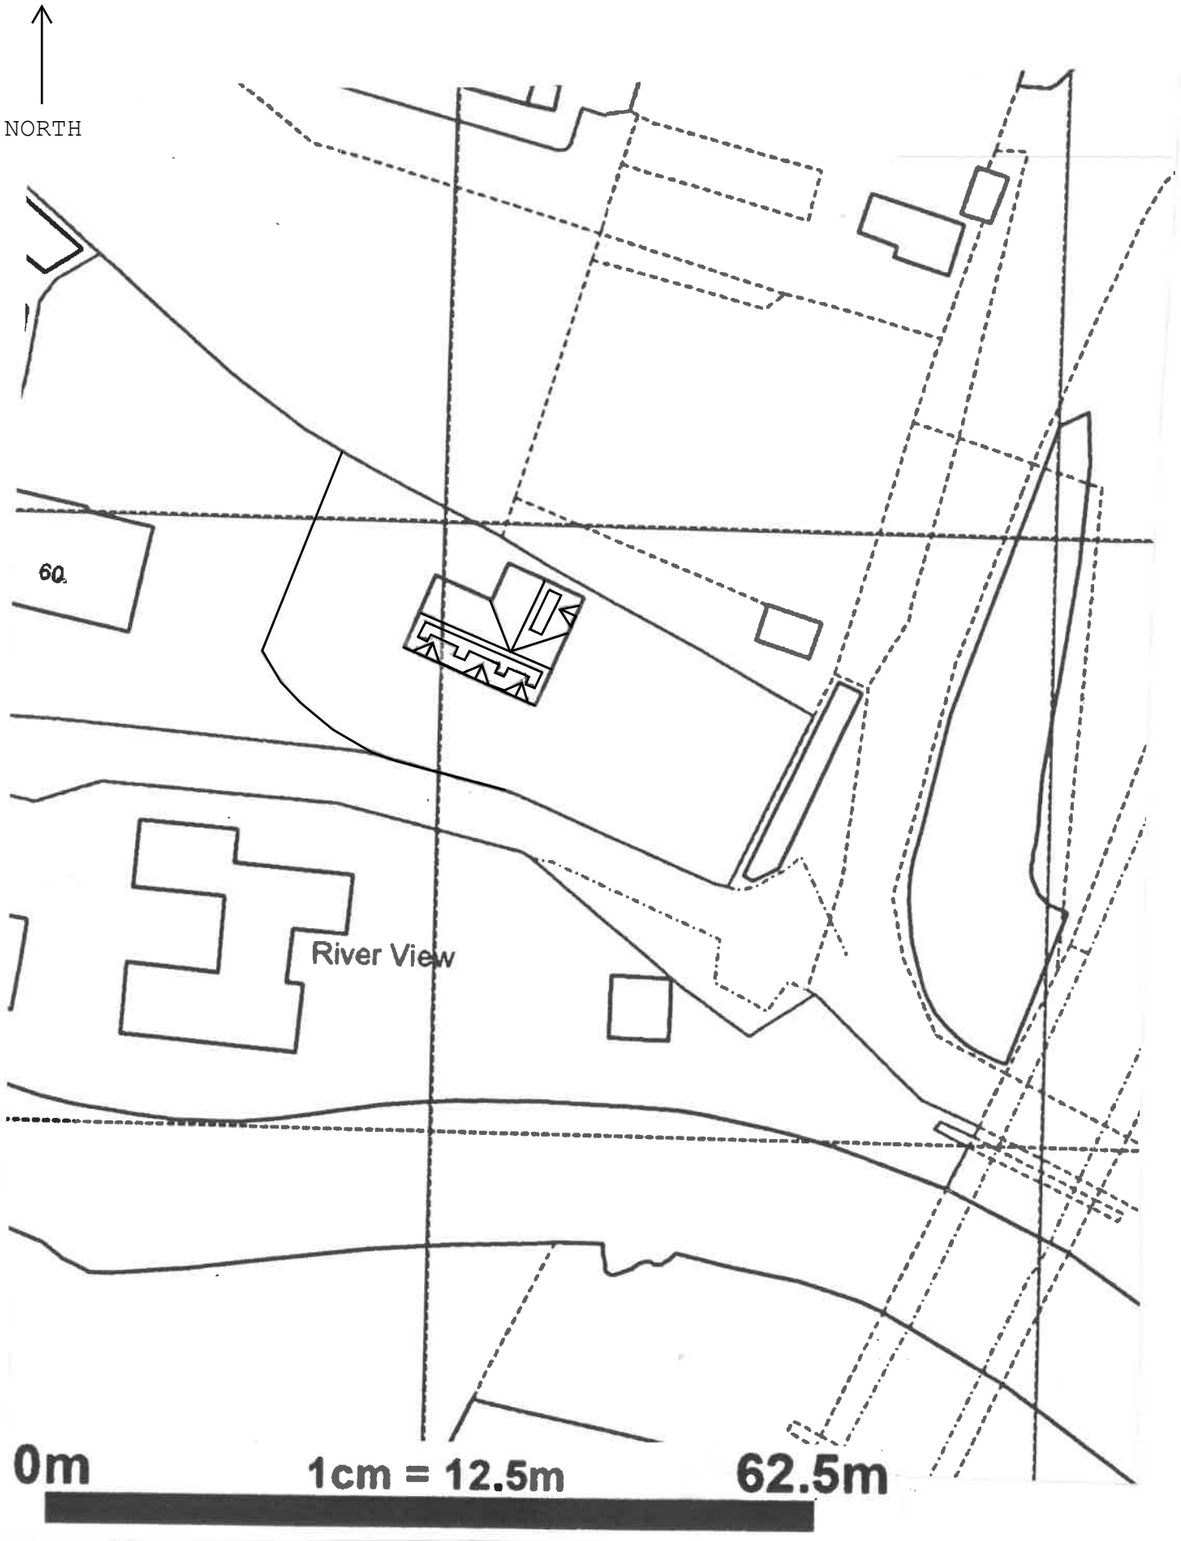


SITE PLAN 1:500

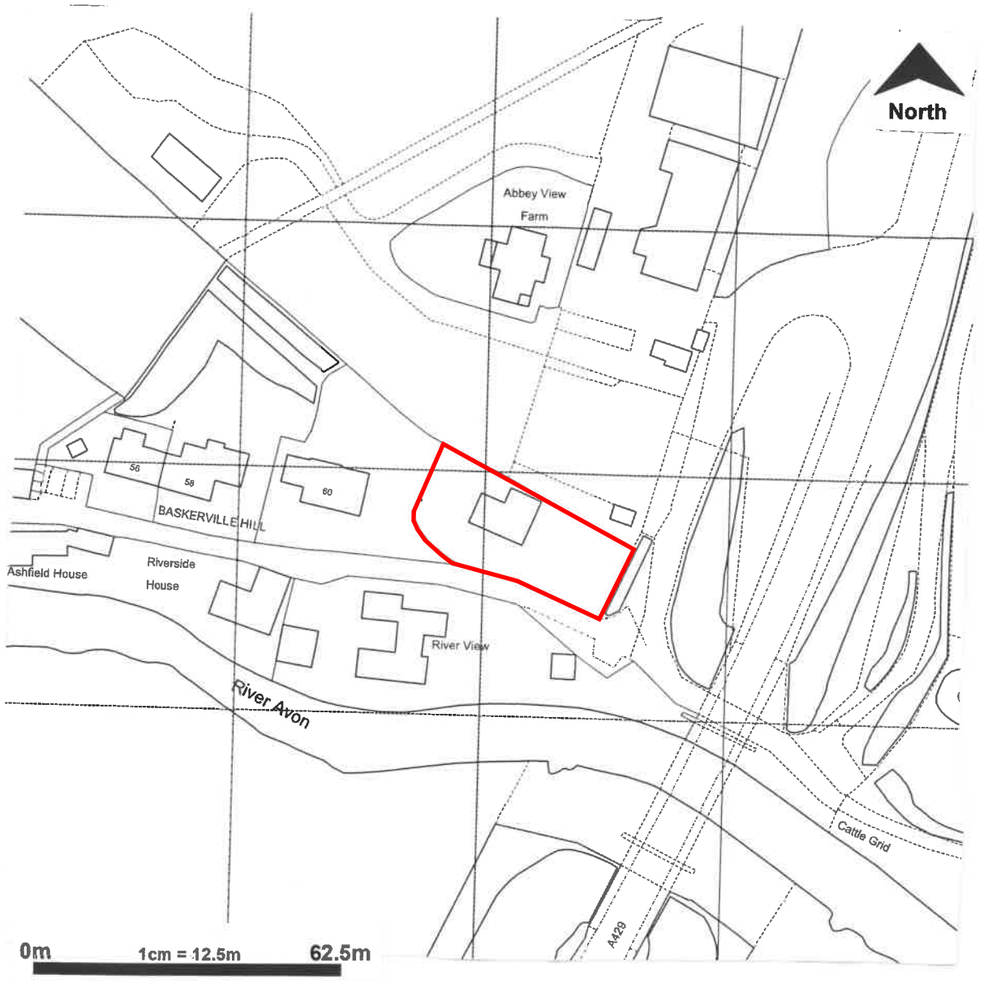

LOCATION PLAN 1:1250

Willis & Co.
Chartered Town Planners
30 The Causeway, Chippenham, Wiltshire, SN15 3DB.
Telephone: 01249 444975 Facsimile: 01249 655556
Email: Willisplan@aol.com

Client; Mr Scott.
Title; Laurel House, 62, Baskerville, Malmesbury, Wiltshire.

Location & site plan. AS EXISTING

Scale; 1:1250 & 1:500 @ A3 **Date;** June 2022 **Drawing no;** SCOTT-JH-01A

This drawing is copyright and may not be reproduced, in whole or part, without the express consent of Willis & Co.