Plan

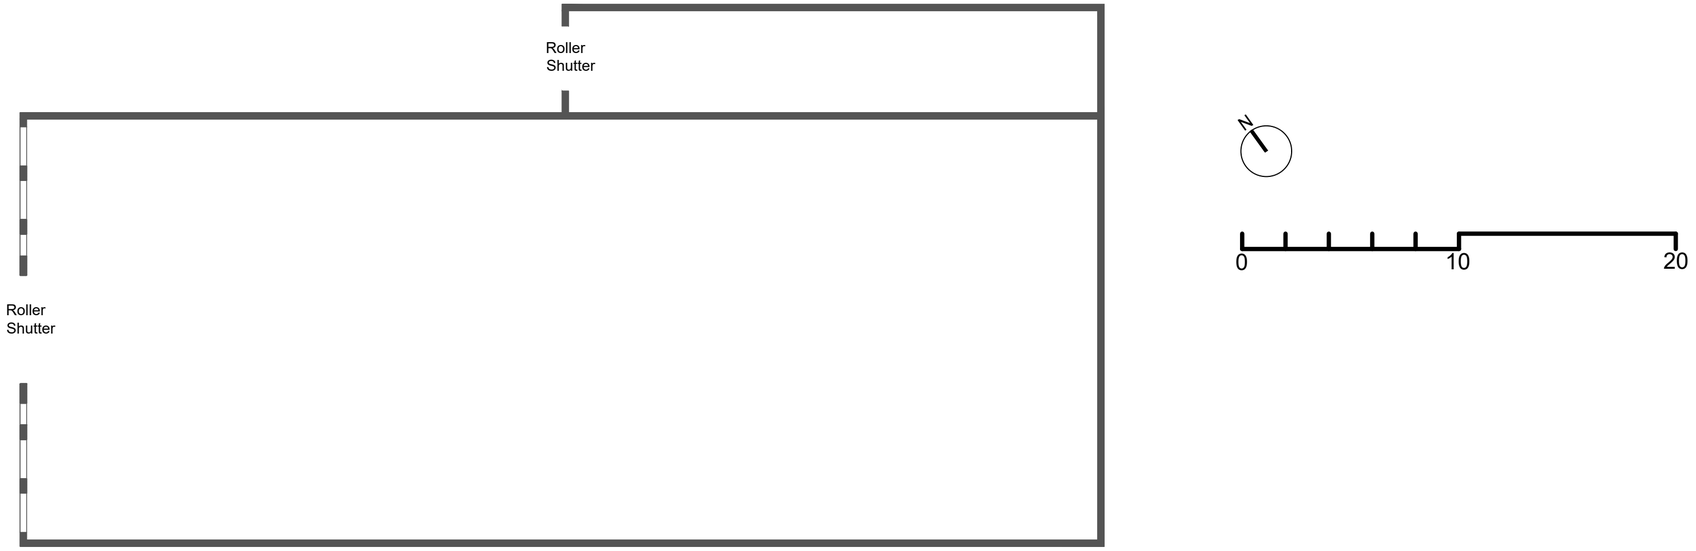

West Elevation

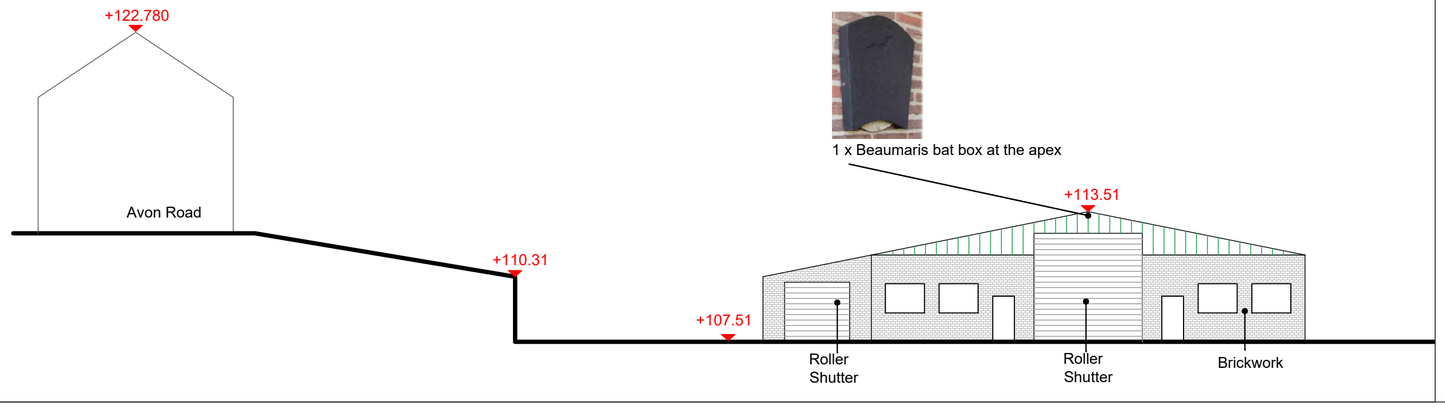

East Elevation



2 x Woodstone Swift Nest Boxes
Approx 0.5m either side of Apex

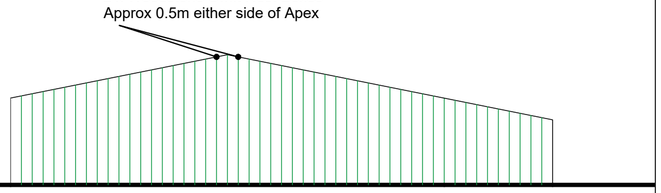

South Elevation

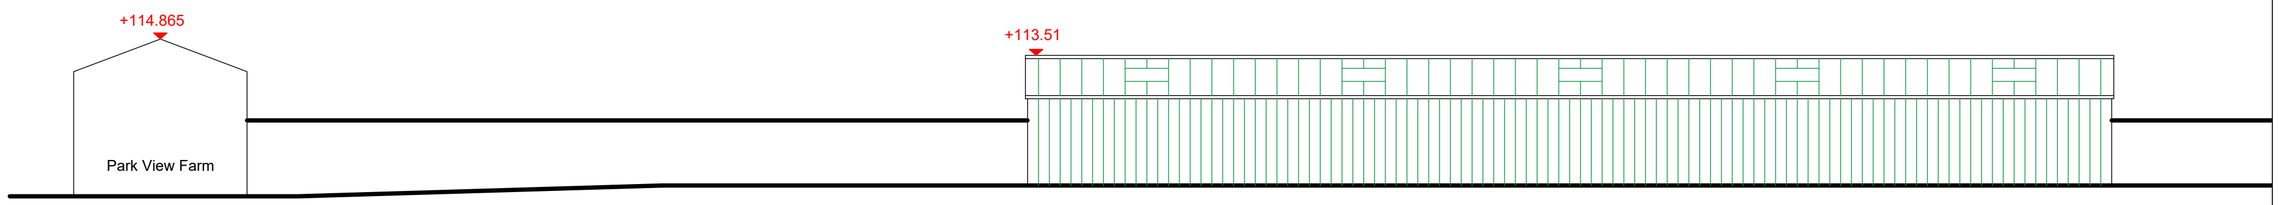

North Elevation

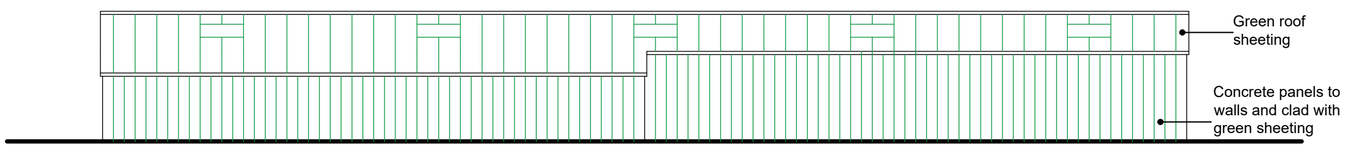

Client - Mr N Grist	Contractors must check all dimensions on site. Only figured dimensions are to be worked from. Discrepancies must be reported to the Architect before proceeding. THIS DRAWING IS COPYRIGHT. ©			
Project - Proposed building at Park View Farm, Bath Road, Devizes, SN10 1PP	Date - 25/05/2023	By - JLT	Scale - 1:200@A2	REV - A
Drawing - PLANS-AND-ELEVATIONS	Job No - 0123	CHKD - NEG	Drawing No - PVF-NBO3	