SOUTH ELEVATION.

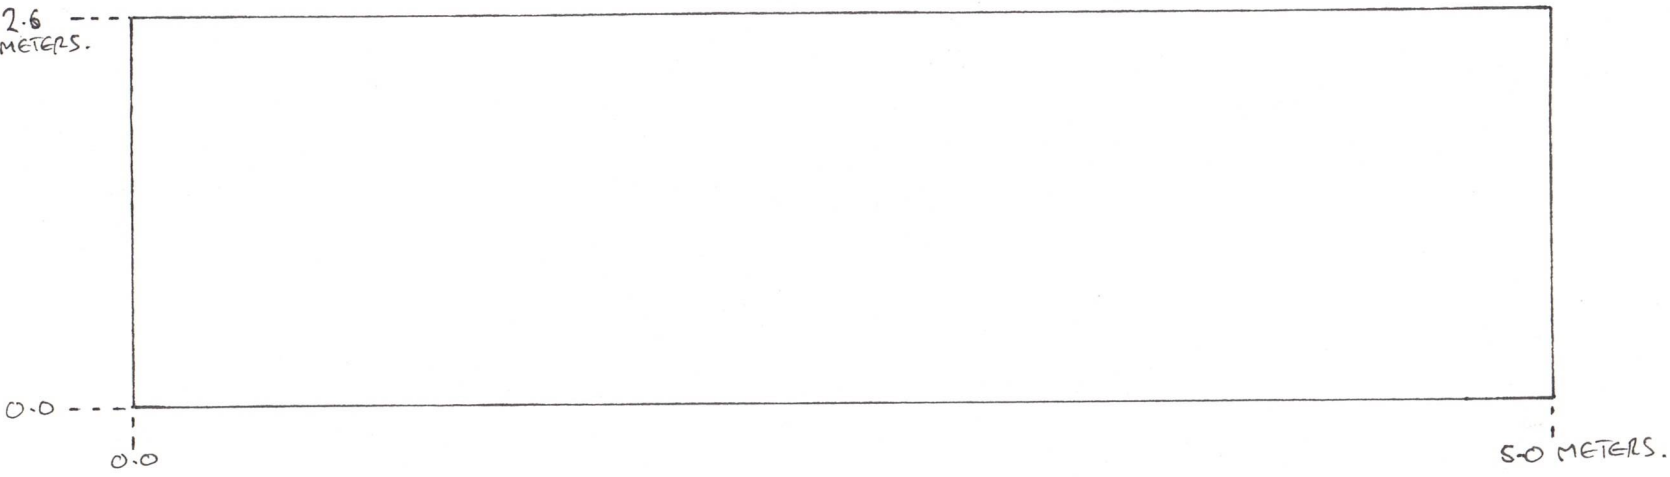

WEST ELEVATION.

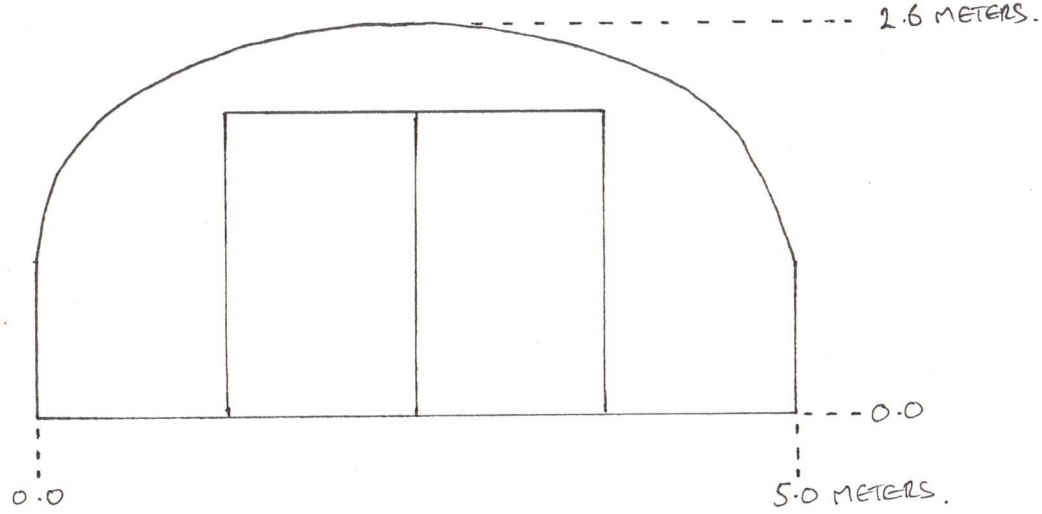

NOTES:

- POLYTUNNEL ELEVATION PLAN.
- POLYTUNNEL FRAME POSTS ARE DRIVEN INTO GROUND, NO CONCRETE/CEMENT USED, NO FOUNDATIONS.
- 1:50 SCALE.

