


THIS DRAWING IS COPYRIGHT
Contractor must take site sizes

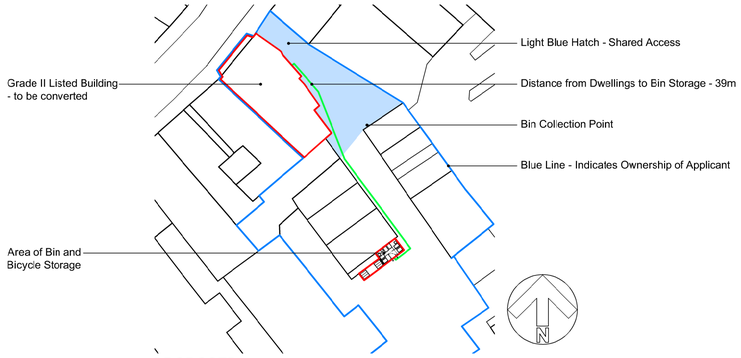



**PROPOSED**
BLOCK PLAN
SCALE 1:500

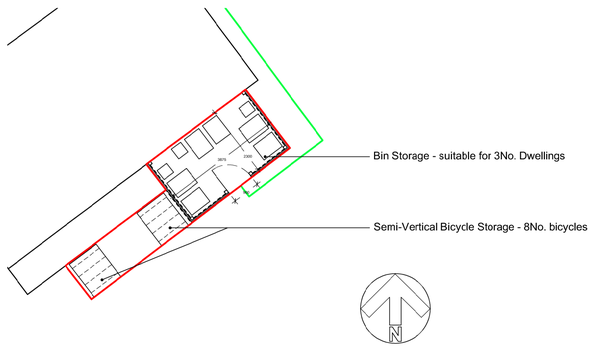


**PROPOSED**
PLAN OF BIN AND BICYCLE STORAGE
SCALE 1:100

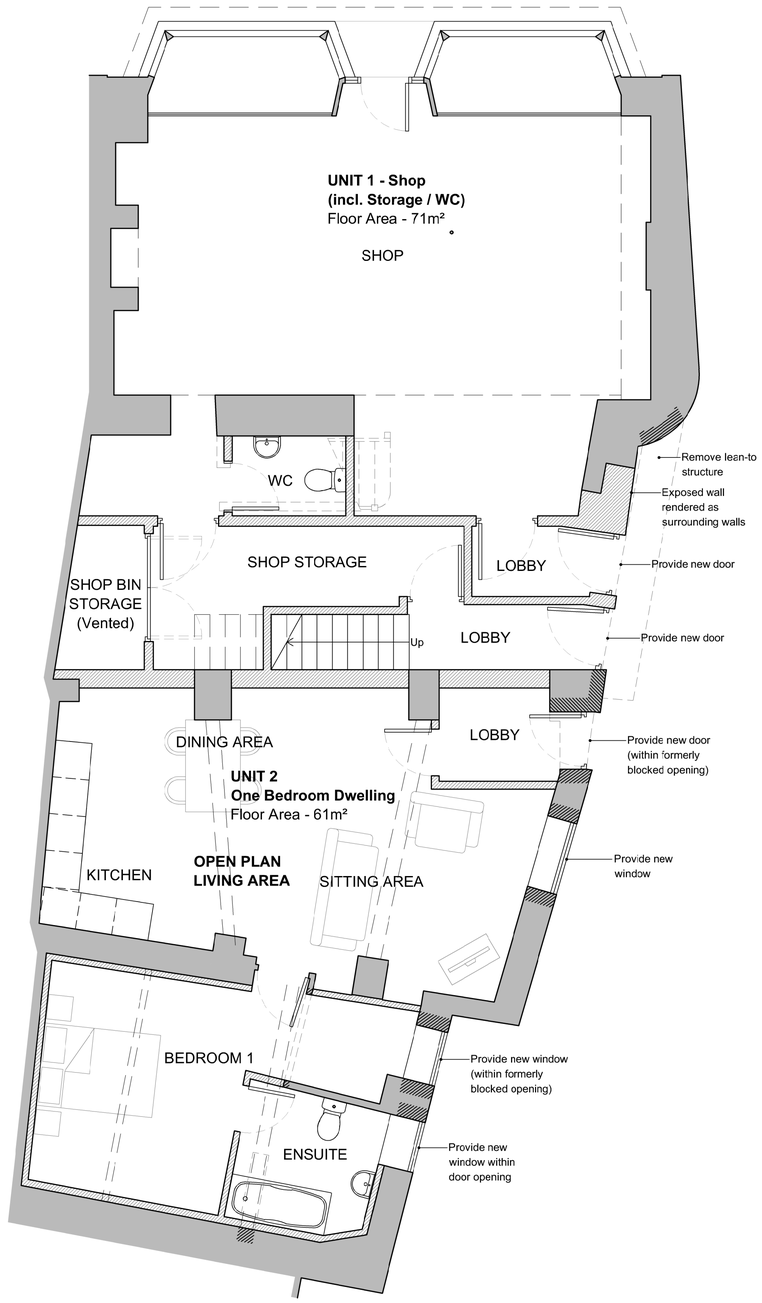



**PROPOSED**
GROUND FLOOR PLAN
SCALE 1:50

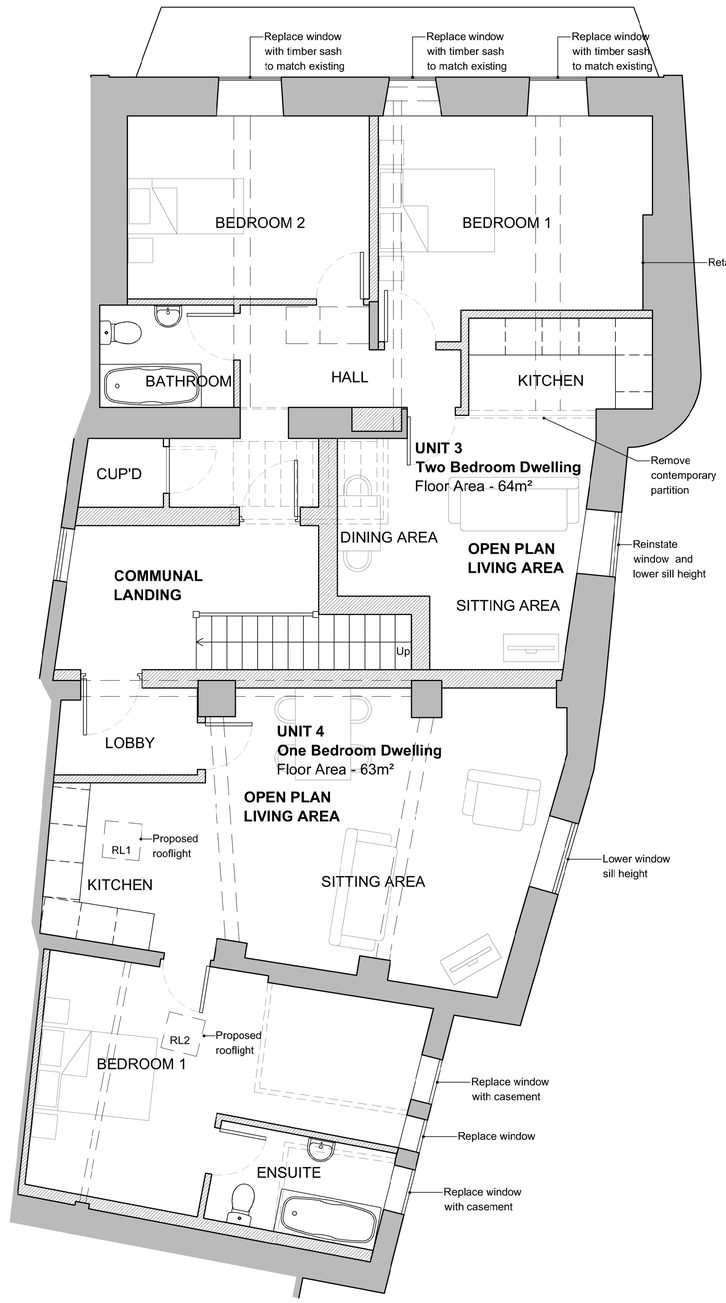



**PROPOSED**
FIRST FLOOR PLAN
SCALE 1:50

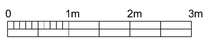



Scale bar (1:50)

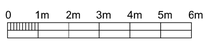


Scale bar (1:100)

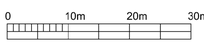


Scale bar (1:500)

| Rev. | Date | | Init |
|---|---|---|---|
| E | 21/08/22 | Planning Permission Resubmission Issue | ALK |
| D | 01/08/22 | Alteration :o North East Elevation and internal layout, replace sash windows to North West elevation | ALK |
| C | 29/06/22 | Alteration :o Blue Line | ALK |
| B | 22/06/22 | Alteration :o Block Plan | ALK |
| A | 09/06/22 | Alteration :o Communal Area | ALK |

CLIENT
MR T SIMS,
7 SILVER STREET,
TROWBRIDGE

PROJECT
PARTIAL CONVERSION OF
RETAIL TO RESIDENTIAL

DRAWING
PROPOSED BLOCK PLAN
AND FLOOR PLANS

| DRAWN: | Date: | Scale: |
|---|---|---|
| ALK | 17/05/2022 | as stated @ A1 |

Drawing number: **3920-03** Rev. **E**

**DOLMAN**
ARCHITECTURAL DESIGNERS BUILDING SURVEYORS
COST CONSULTANTS CDM PRINCIPAL DESIGNERS
Sussex House
Bath Road
Devizes
Wiltshire SN10 2AF
Tel: 01380 729456
Web: www.dolmansurveyors.co.uk
Email: info@dolmansurveyors.co.uk