

THIS DRAWING IS COPYRIGHT
Contractor must take site sizes

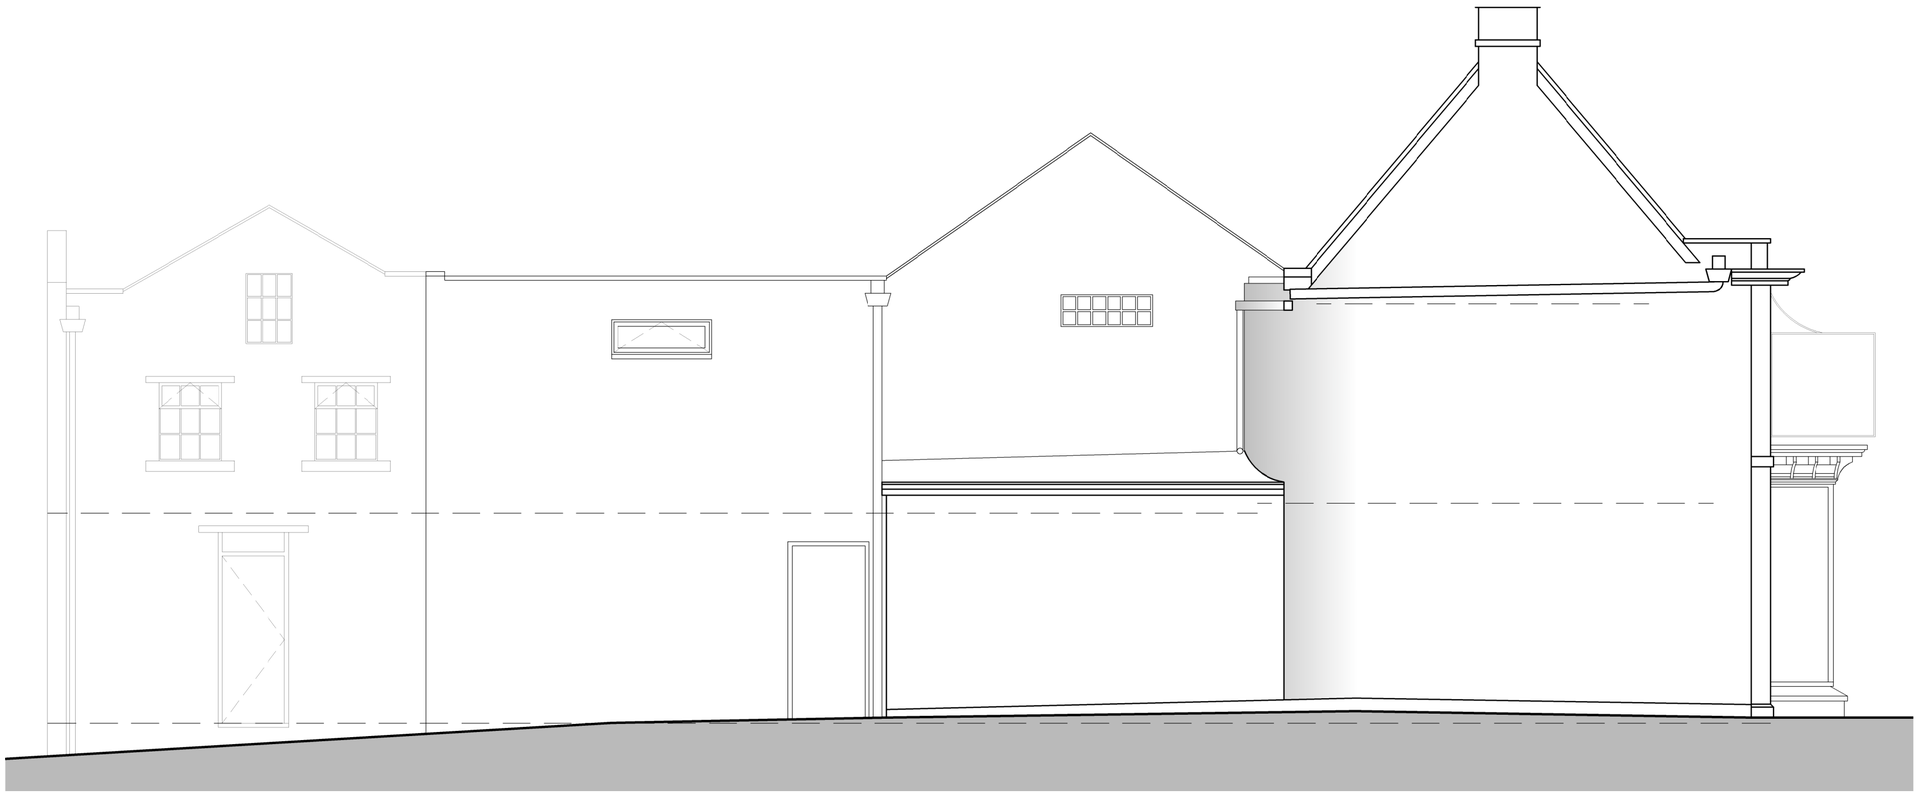

EXISTING
NORTH WEST ELEVATION
SCALE 1:50



EXISTING
NORTH EAST ELEVATION
SCALE 1:50

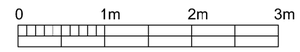

Scale bar (1:50)

Rev.	Date		Init
A	22/06/22	Addition of historic detail of building	ALK

CLIENT
MR T SIMS,
7 SILVER STREET,
TROWBRIDGE

PROJECT
PARTIAL CONVERSION OF
RETAIL TO RESIDENTIAL

DRAWING
EXISTING ELEVATIONS

DRAWN:	Date:	Scale:
ALK	10/03/2022	1:50 @ A2

Drawing number: **3920-02** Rev. **A**

DOLMAN
ARCHITECTURAL DESIGNERS BUILDING SURVEYORS
COST CONSULTANTS CDM PRINCIPAL DESIGNERS
Sussex House
Bath Road
Devizes
Wiltshire SN10 2AF
Tel: 01380 729456
Web: www.dolmansurveyors.co.uk
Email: info@dolmansurveyors.co.uk