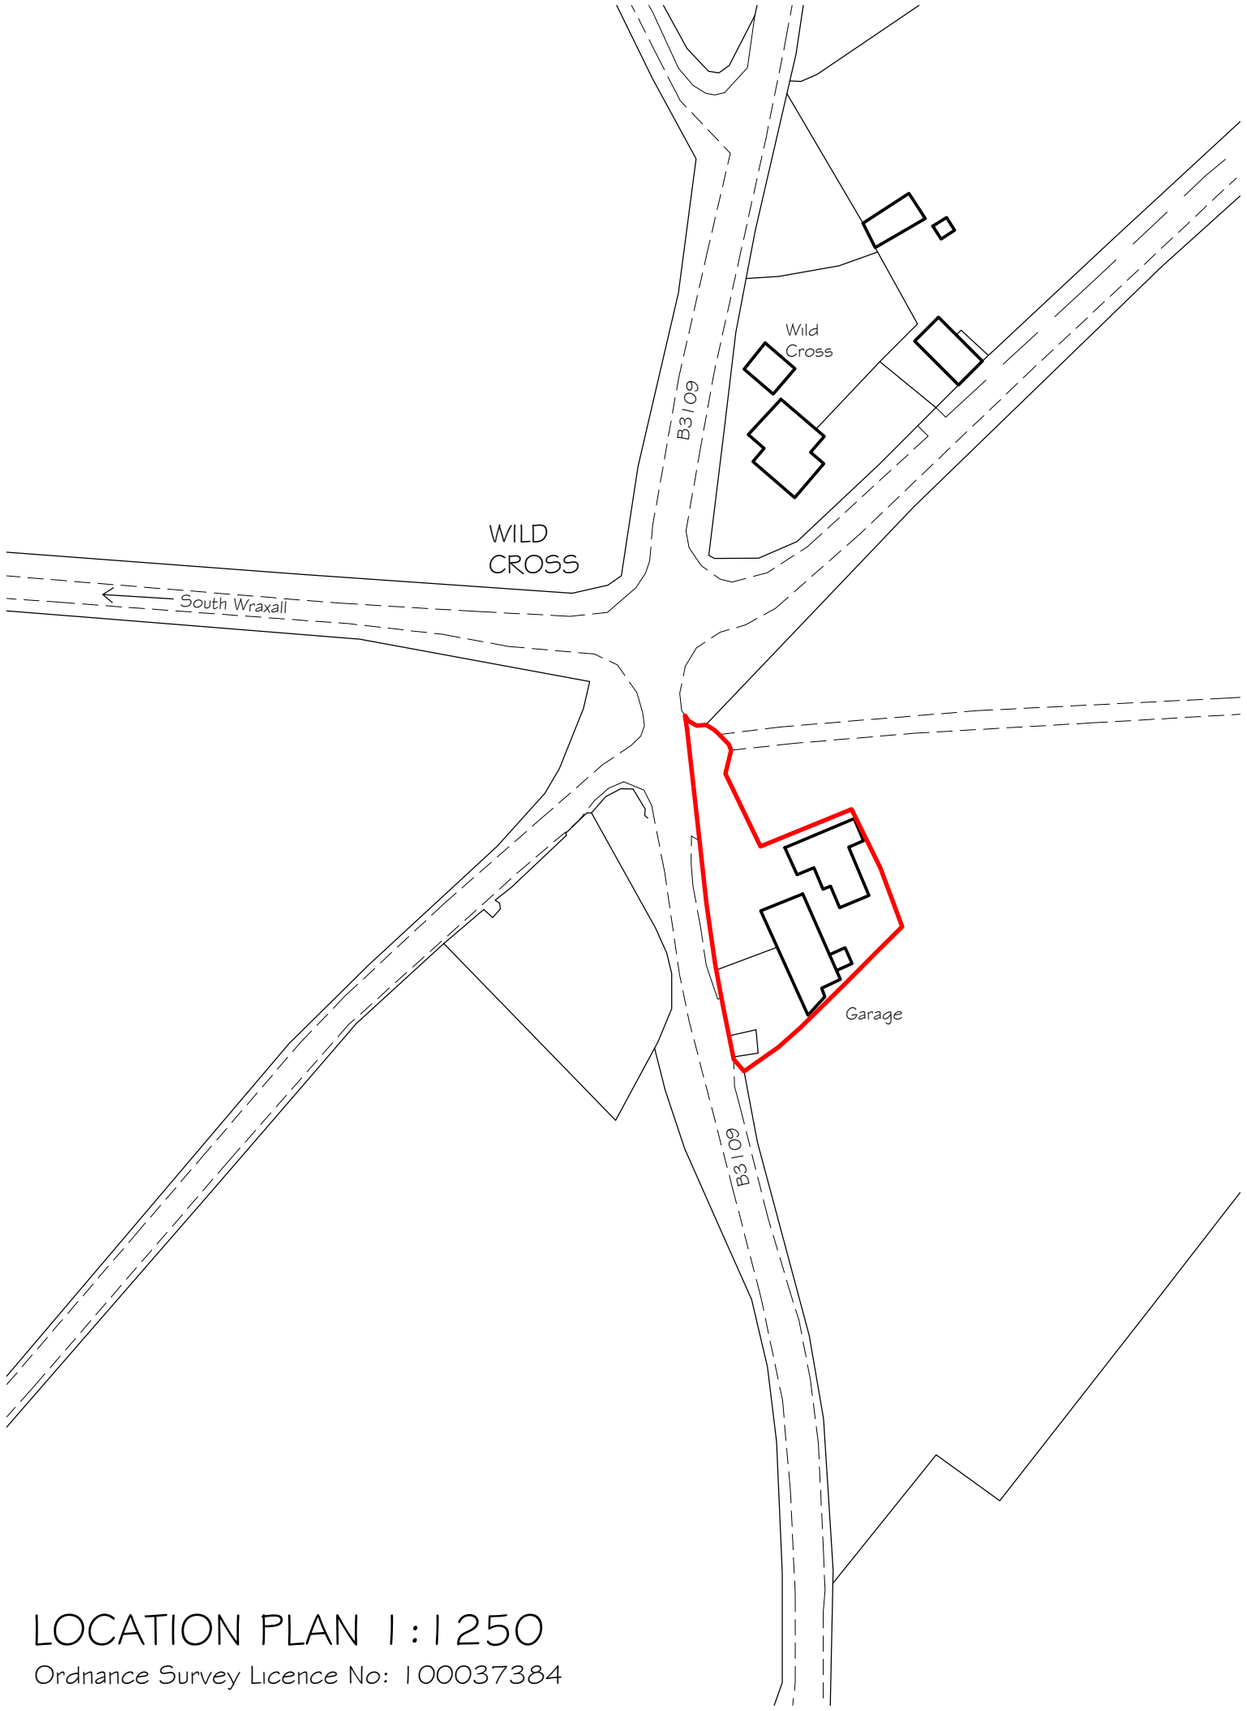


LOCATION PLAN 1:1250

Ordnance Survey Licence No: 100037384

N

0 25 50

Metres

Rev Date Notes

lpc
TOWN AND COUNTRY PLANNING DEVELOPMENT CONSULTANTS

LPC (TRULL) LTD.,
TRULL, TETBURY, GLOUCESTERSHIRE GL8 8SQ
Tel: 01285 841433 email: admin@lpctrull.com

Client
Mr Hillier

Project
Wildcross, South Wraxall
BA1 5 2RL

Drawing
LOCATION PLAN

Date: April 2023 Scale: 1:1250 @ A3

Drawing Number
LPC 5544 EX 01