
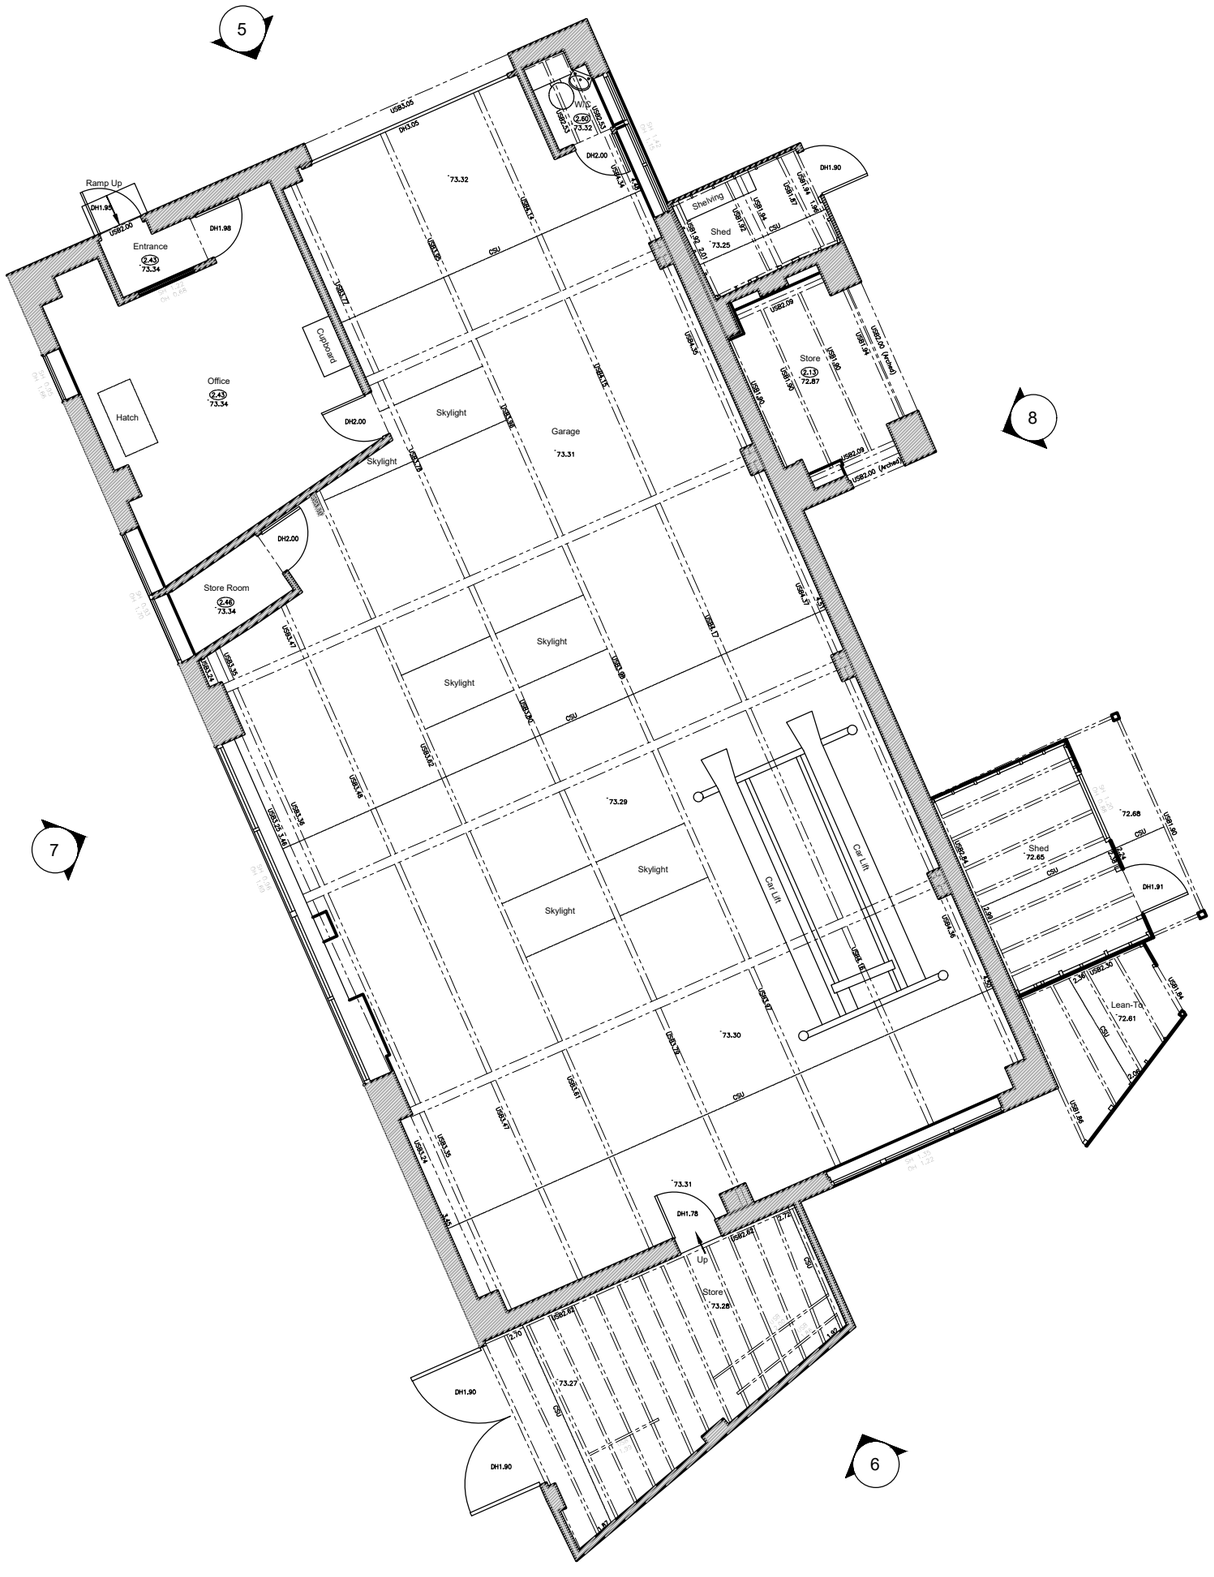


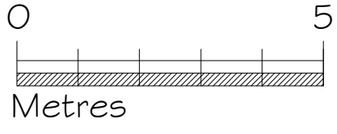

Rev Date Notes

lpc
TOWN AND COUNTRY PLANNING DEVELOPMENT CONSULTANTS

LPC (TRULL) LTD.,
TRULL, TETBURY, GLOUCESTERSHIRE GL8 8SQ
Tel: 01285 841433 email: admin@lpctrull.com

Client
Mr Hillier

Project
Wildcross, South Wraxall
BA15 2RL

Drawing
EXISTING PLAN - WORKSHOP

Date: April 2023 Scale: 1:100 @ A3

Drawing Number
LPC 5544 EX 05