



NORTH ELEVATION

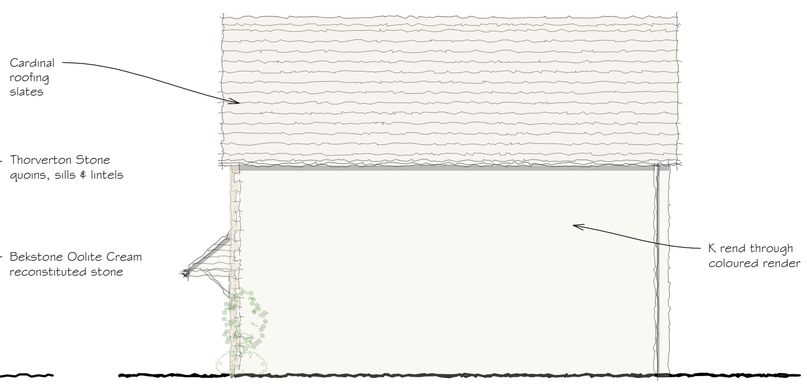


WEST ELEVATION




SOUTH ELEVATION

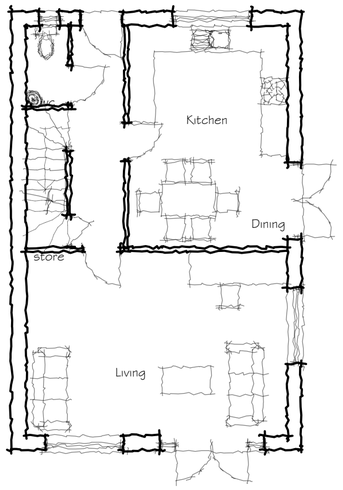

GROUND FLOOR PLAN

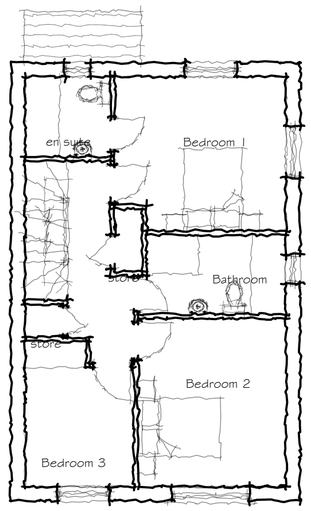

FIRST FLOOR PLAN

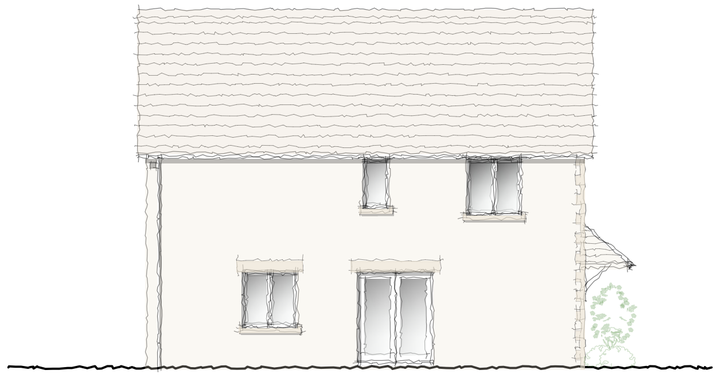

EAST ELEVATION

Plot 4 gross internal area = 114.4m²

0 5

Metres

Rev Date Notes

lpc

TOWN AND COUNTRY PLANNING DEVELOPMENT CONSULTANTS

LPC (TRULL) LTD.,
TRULL, TETBURY, GLOUCESTERSHIRE GL8 8SQ
Tel: 01285 841433 email: admin@lpctrull.com

Client
Mr Hillier

Project
Wildcross, South Wraxall
BA15 2RL

Drawing
PLOT 4 - PLANS & ELEVATIONS

Date: July 2023 Scale: 1:100 @ A2

Drawing Number
LPC 5544 PR 05