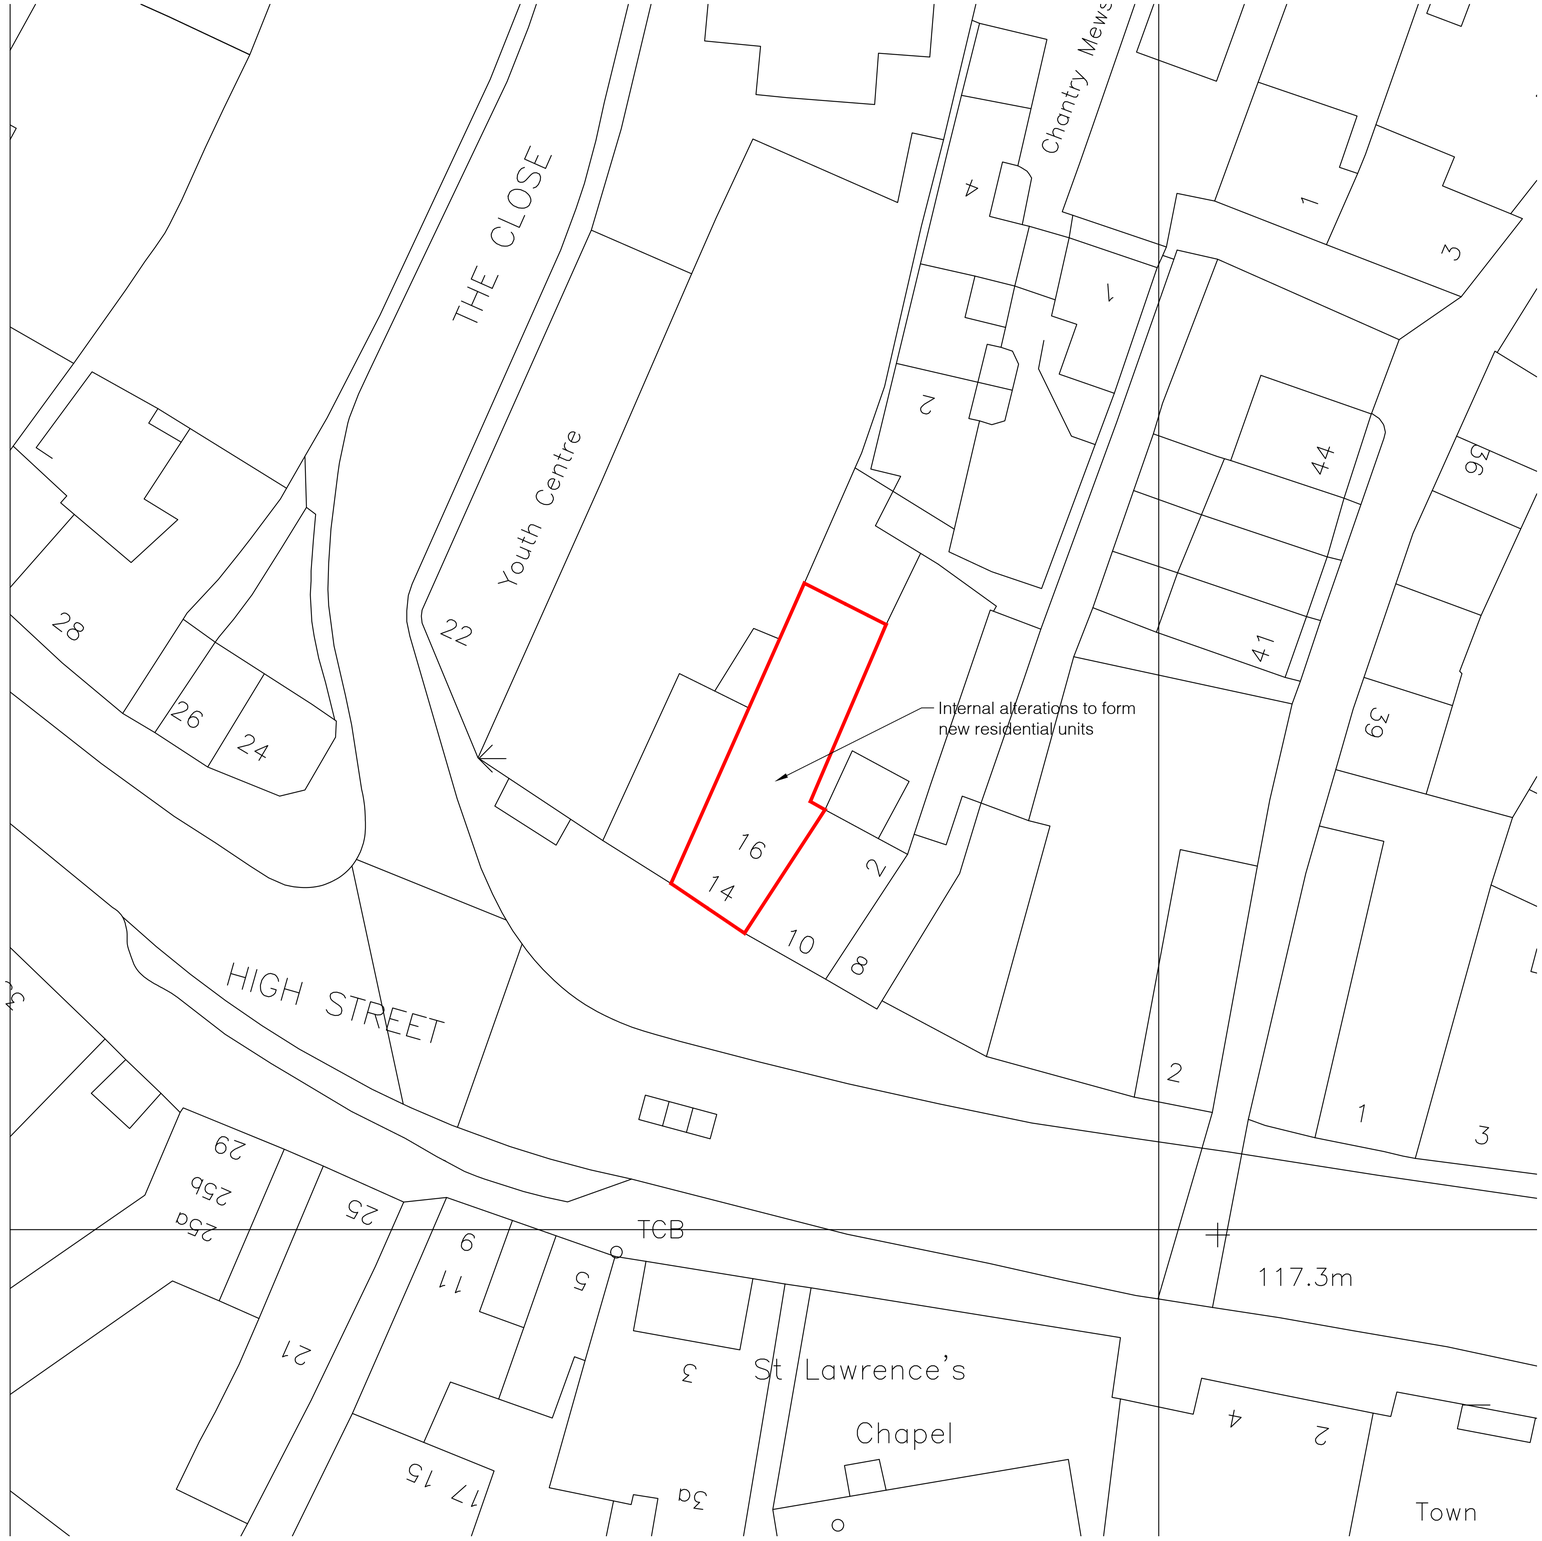

Serial number: 206561

© Crown copyright and database right 2021
Ordnance Survey licence 100048957
Reproduction in whole or in part is prohibited
without the prior permission of Ordnance Survey

BLOCK PLAN 1:200

SCALE 1:200
0m 5 2 3 4 5 10

REVISION

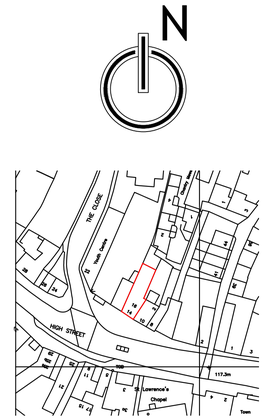

SCALE 1:1250
0m 10 15 20 30 40 50 100

LOCATION PLAN 1:1250

©THE CONTENTS OF THIS DRAWING REMAIN THE SOLE PROPERTY OF READE ASSOCIATES AND MUST NOT BE COPIED OR REPRODUCED WITHOUT PRIOR PERMISSION.

Reade Associates
ARCHITECTURAL CONSULTANTS
info@readeassociates.co.uk 07840 751750

project
16 High St,
Warminster
Wiltshire
BA12 9AE

BLOCK & SITE LOCATION PLANS

status
PLANNING

date **Sep '21** drawn **DAR**

scale **1:200, 1:1250@A1** drg no. **0078.01**