

DRAWING FOR PLANNING PURPOSES ONLY.
NOT TO BE USED FOR CONSTRUCTION.

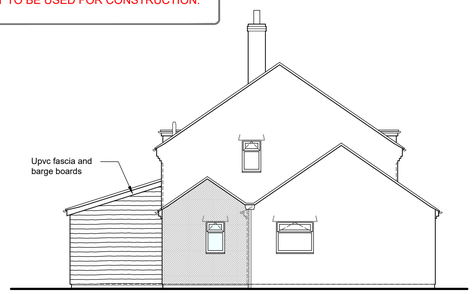


PROPOSED SIDE ELEVATION (south)
Scale 1:100




PROPOSED FRONT ELEVATION (east)
Scale 1:100

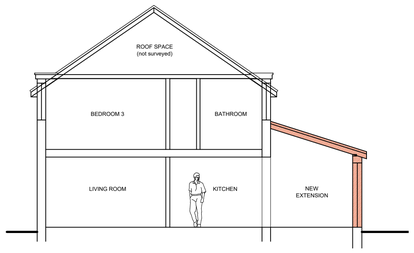


PROPOSED SECTION A - A
Scale 1:100

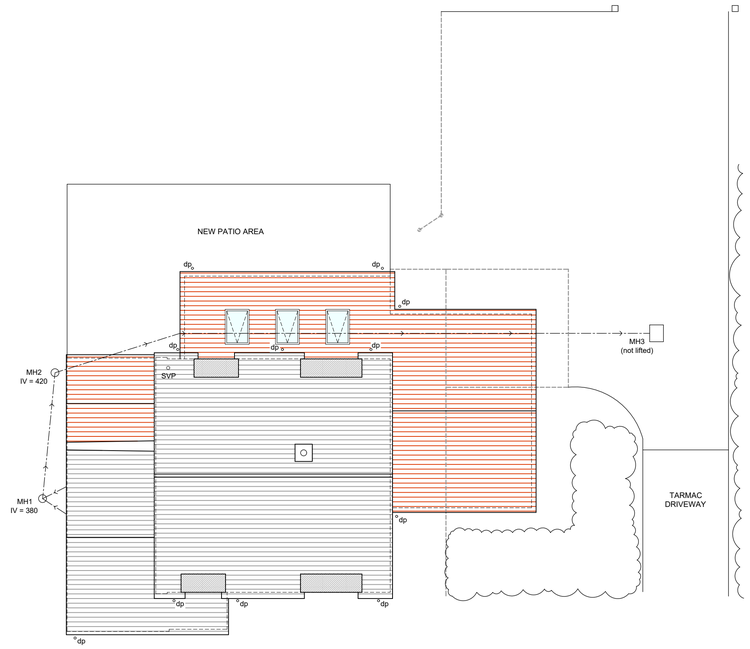

PROPOSED ROOF PLAN / SITE LAYOUT
Scale 1:100

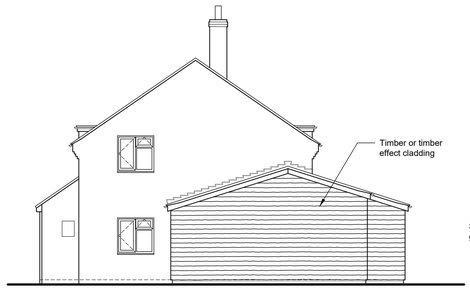


PROPOSED SIDE ELEVATION (north)
Scale 1:100

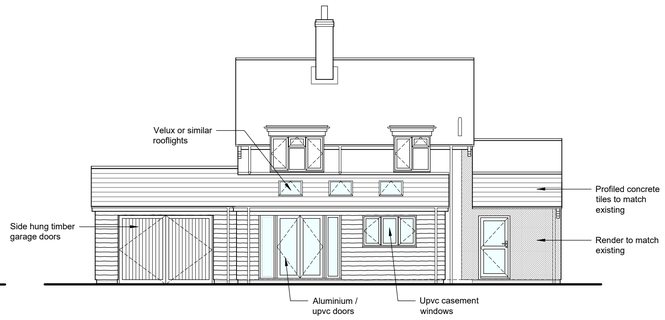


PROPOSED REAR ELEVATION (west)
Scale 1:100



PROPOSED SECTION B - B
Scale 1:100

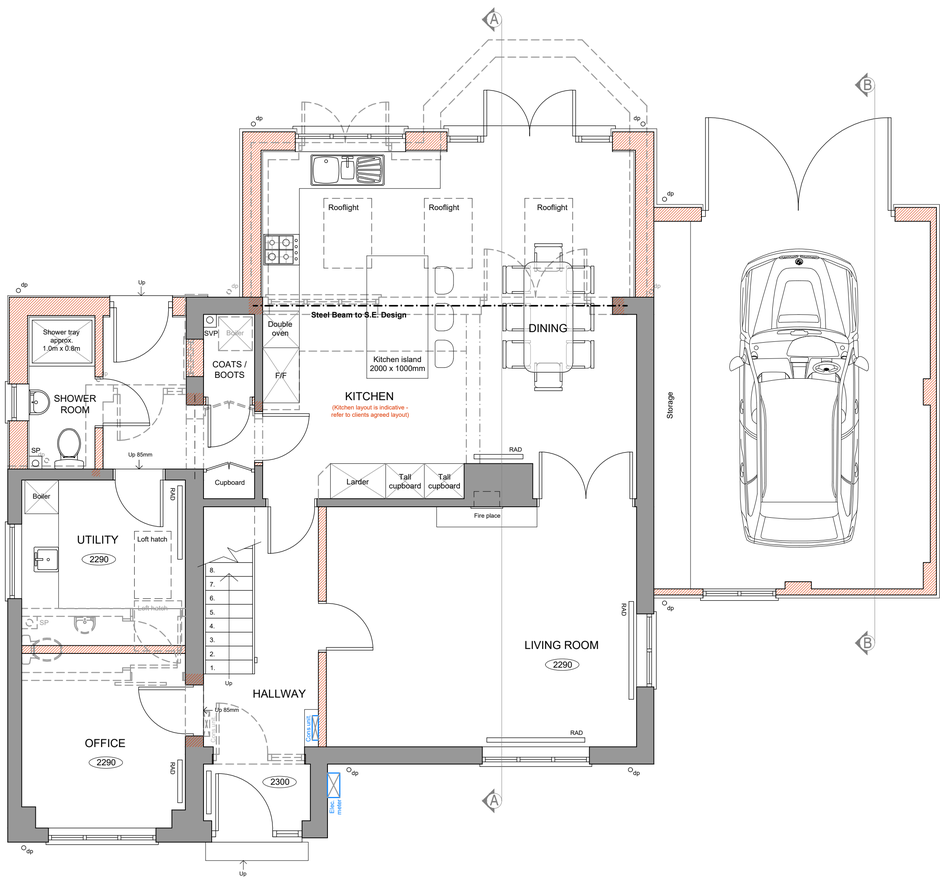

PROPOSED GROUND FLOOR LAYOUT
Scale 1:50

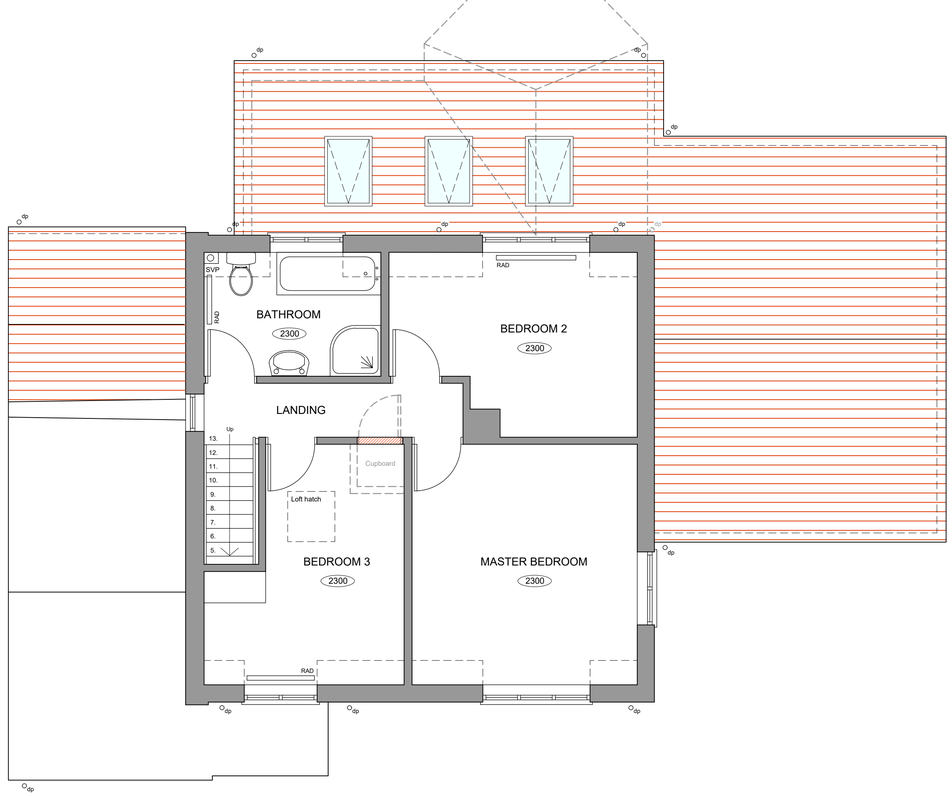

PROPOSED FIRST FLOOR LAYOUT
Scale 1:50

SCALE 1:50 (0, 0.5, 1, 1.5, 2 m)

SCALE 1:100 (0, 1, 2, 3, 4 m)

Tuttle architectural services
Ground Floor
6 Pelhams Court
Marlborough
Wiltshire SN8 2AG
T. 01672 518 278
E. info@tuttlearchserv.co.uk
facebook.com/tuttlearchserv
W. tuttlearchserv.co.uk

JOB TITLE
Rear Single Storey Extensions, New Garage and Internal Alterations at
Ridgebury House, Yatesbury, Calne, SN11 8YG

For Mr and Mrs Webb

DRAWING TITLE
Proposed Elevations, Ground and First Floor Layout, Section A - A and B - B, Roof Plan / Site Layout

DRAWING NUMBER	REV
Ridgebury House - Proposed - 03	A

REVISIONS
Rev 'A' - 15.08.23 - Miscellaneous amendments to suit client comments - AJA

SCALE	DATE	DRAWN BY	PAPER SIZE	JOB No.
As Indicated	Aug. 23	AJA	A1	1493